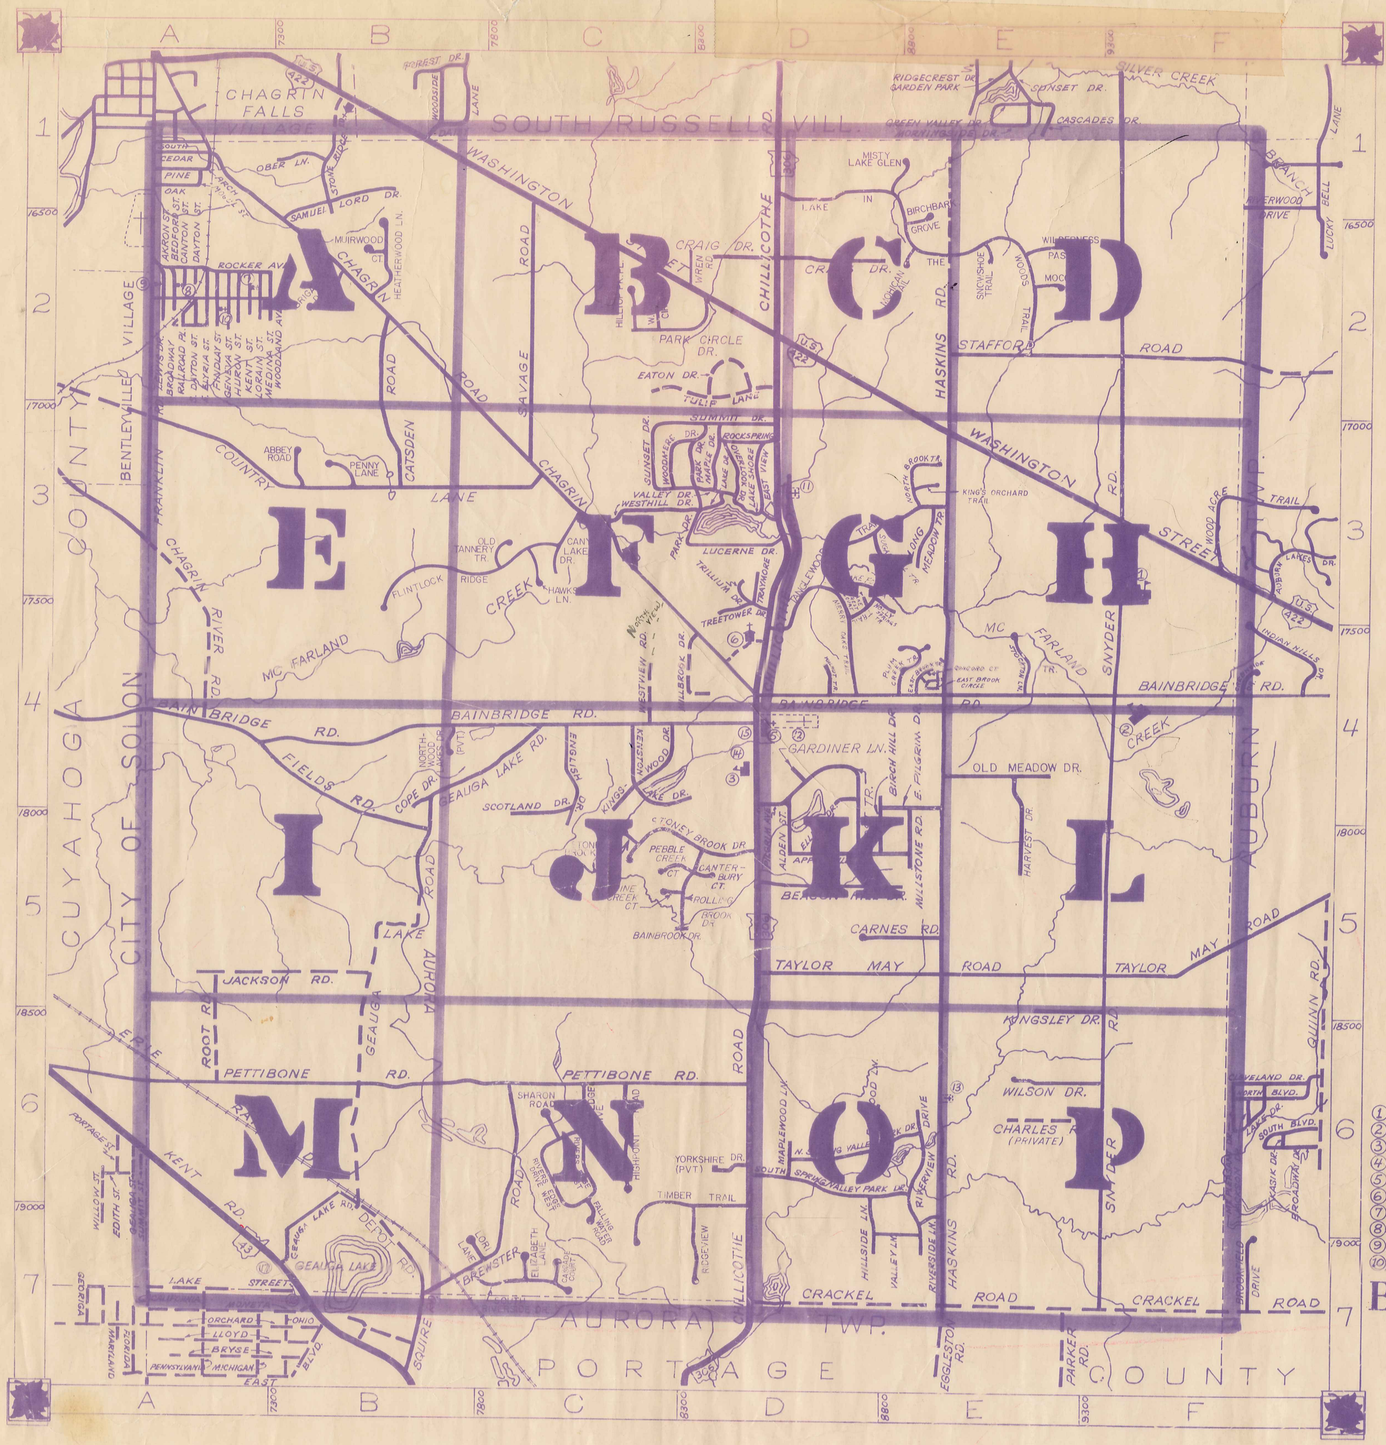

ROAD INDEX

A

ABBEY ROAD	B3
AKRON STREET	A2
ALDEN STREET	D5
APPLE HILL DRIVE	D5
ARCH STREET	A1

B

BAINBRIDGE ROAD	A4-F4
BAINBROOK DRIVE	C5
BEACON HILL DRIVE	D5
BEDFORD STREET	A2
BIRCH HILL DRIVE	D5
BREWSTER ROAD	B7-C6
BROADWAY	A2
BRIGADOON DRIVE	B2
BIRCHBARK GROVE	E2

C

CANTERBURY COURT	D5
CANTON STREET	A2
CANYON LAKE DRIVE	C2
CARNES ROAD	E5
CASCADE COURT	C7
CATSDEN ROAD	B2-B3
CEDAR ROAD	A1
CHAGRIN RIVER ROAD	A3
CHAGRIN ROAD	A1-D4
CHARLES ROAD	E6
CHILLICOTHE ROAD	D1-D7
CONCORD COURT (PVT.)	F4
COPE DRIVE	B4
COUNTRY LANE	A3-C3
CRACKEL ROAD	D7-F7
CRAIG DRIVE	D2

D

DAYTON STREET	A2
DEPOT STREET	B7

E

EAST BROOK CIRCLE (PVT.)	E4
EAST BROOK TRAIL (PVT.)	E4
EAST ELYRIA STREET	A2
EAST PILGRIM DRIVE	D6
EAST VIEW	D3
EATON DRIVE	D2
ELIZABETH LANE	C7
ELLIOTT DRIVE	D5
ELMWOOD LANE	D6
ENGLISH DRIVE	C4

F

FALLING WATER ROAD	C6
FIELDS ROAD	B4
FINDLAY STREET	A2
FLINTLOCK RIDGE	B3-C3
FRANKLIN ROAD	A1-A3

FAIRLAWN - GSW

G

GARDINER LANE	D4
GEAUGA LAKE ROAD	C1-B7
GENEVA STREET	A2

H

HARVEST DRIVE	E4
HASKINS ROAD	E1-E7
HAWKSVIEW LANE	C3
HEATHERWOOD LANE	B2
HIGHPOINT ROAD	C6
HILLSIDE LANE	D6
HILLTOP PARK PLACE	C2
HOLLY SPRINGS TRAIL	D3
HURON STREET	A2

I

RIVERS EDGE DRIVE C6
RIVERS EDGE DRIVE EAST C6
RIVERS EDGE DRIVE WEST C6
RIVERSIDE LANE E6
RIVERVIEW DRIVE E6
ROCKER AVENUE A2
ROCKSPRING D3
ROLLING BROOK DRIVE C5
ROOT ROAD A5
RINGEVIEW D7

J

JACKSON ROAD A5

K

KENSTON LAKE DRIVE	C4
KENT ROAD	A6
KENT STREET	A2
KINGSLEY DRIVE	E6
KINGS ORCHARD TRAIL	E3
KINGSWOOD DRIVE	C4

L

LAKE DRIVE	D3
LAKE FOREST COURT	D3
LAKE FOREST TRAIL	D3
LAKE SHORE	D3
LAKE STREET	A7
LEWIS DRIVE	A2
LONG MEADOW TRAIL	E3
LORAIN STREET	A2
LORI LANE	C7
LOST TRAIL	D4
LUCERNE DRIVE	D3
LAKE IN THE WOODS TRAIL	D1-E2

M

MAPLE DRIVE	D3
MAPLEWOOD LANE	D6
MEDINA STREET	A2
MERRY OAKS TRAIL	D3
MILLBROOK DRIVE	C4
MILLSTONE ROAD	E5
MOGUL STREET	A1
MUIRWOOD COURT	B2
MISTY LAKE GLEN	D1
MOCCASIN RUN	E2
MOHICAN TRAIL	D2

N

NORTH BROOK TRAIL	E3
NORTH SPRING VALLEY PARK DRIVE	D6
NORTHWOOD LAKES DR.(PVT.)	B4

NORTHVIEW (F)

O

OAK STREET	A1
OBER LANE	B1
OLD MEADOW DRIVE	E4
OLD TANNERY TRAIL	C3
OVERLOOK DRIVE	D3

P

PARK CIRCLE DRIVE	C2
PARK DRIVE	D3
PEBBLE CREEK COURT	C5
PENNY LANE	B3
PETTIBONE ROAD	A6-D6
PILGRIM AVENUE	D4
PINE STREET	A1
PLUM CREEK TRAIL	D4
PINE CREEK COURT	C5

Q

R

RAILROAD PLACE A2

S

SAMUEL LORD DRIVE	B1
SAVAGE ROAD	C2
SCOTLAND DRIVE	C4
SHARON ROAD	D6
SNYDER ROAD	F1-F7
SOUTH BROOK TRAIL	D4
SOUTH DAYTON STREET	A2
SOUTH RIVERSIDE DRIVE	C7
SOUTH SPRING VALLEY PARK DRIVE	D6
SOUTH STREET	A1
STAFFORD ROAD	E2
STOCKTON LANE	E6
STONE RIDGE ROAD	B1
STONEY BROOK COURT	C5
STONEY BROOK DRIVE	C5
SUGAR HILL TRAIL	D3
SUMMIT DRIVE	C3
SUNSET DRIVE	C3
SNOWSHOE TRAIL	E2

T

TANGLEWOOD TRAIL	D3
TAYLOR MAY ROAD	D5-F5
TRAYMORE DRIVE	D3
TREETOWER DRIVE	D3
TRILLIUM DRIVE	D3
TULIP LANE	D2
TIMBER TRAIL	D7

U

V

VALLEY DRIVE	C3
VALLEY LANE	E7

W

WASHINGTON STREET	B1-F3
WESTHILL DRIVE	C3
WESTVIEW ROAD	C4
WILSON DRIVE	E6
WOOD ACRE TRAIL	F3
WOODLAND AVENUE	A2
WOODMERE DRIVE	C3
WREN ROAD	C2
WALNUT TRAIL	D4
WEST PARK CIRCLE DRIVE	C2
WILDERNESS PASSAGE	E2

Woodburg Road D2

X

Y

YORKSHIRE DRIVE (PRIVATE) D6

Z

1. KENSTON HIGH SCHOOL
2. GARDINER ELEM. SCHOOL
3. BAINBRIDGE ELEM. SCHOOL
4.
5. BAINBRIDGE COMMUNITY CH.
6. THE VALLEY PRESBYTERIAN CHURCH
7. PENTECOST HOLINESS CHURCH
8. THE BETHEL TEMPLE CHURCH
9. UNION BETHEL METHODIST CHURCH
10. ZION HILL MISSIONARY BAPTIST CH.
11. McFARLAND CEMETERY
12. RESTLAND CEMETERY
13. FOWLER CEMETERY
14. BAINBRIDGE TWP. COMMUNITY HALL
15. BAINBRIDGE TWP. FIRE DEPT.
16. AURORA VOL. FIRE DEPT.
17. U.S. POST OFFICE (AURORA)
18.
19.
20.

BAINBRIDGE TOWNSHIP

0 5 10 15 20

SCALE: 1" = 2,000'

ROBERT L. PHILLIPS,
GEAUGA COUNTY ENGINEER

UNPAVED ROAD
PAVED ROAD
RAILROAD
TOWNSHIP LINE
COUNTY LINE
CORPORATION LINE

BROUGHT FORWARD FROM '84 1-25-93 KS

MONCRIEF SUBDIVISION VOL 2 P 5

1.	P.J. CASSIDY	673-905	11.	D&J. HOFFMAN	452-758
2.	O. SMITH	501-922	12.	"	"
3.	E&R PEDSTOR	707-1066	13.	"	"
4.	"	"	14.	E&T SULLIVAN	562-901
5.	J. WALLIS	571-1004, 792-114	15.	"	"
6.	H. OLS	705-97	16.	K. BROWN	812-498
7.	E.A. REMIAS	694-1160	17.	"	"
8.	J. McSherry	799-8206			
9.	"	"			
10.	"	"			

CHAGRIN FALLS VILLAGE

SOUTH RUSSELL VILLAGE

CUYAHOGA COUNTY

FRANKLIN

SCALE 1"=300'
JAN. 1, 1989

TRACT ONE

* Inadequate description

RELATIVE REPRESENTATION

A	B	C	D
E	F	G	H
I	J	K	L
M	N	O	P

BAINBRIDGE, "A"

TRACT ONE

SCALE: 1" = 300

JAN. 1, 1989

RELATIVE REPRESENTATION

* INADEQUATE DESCRIPTION

* Inadequate description

SOUTH RUSSELL — ANNEXED TO RUSSELL 1971 — 182.57 AC.

VILLAGE

582-815 717-547 R.A. PUZDER 24.50 Ac.

766-181

E. J. Ketchel CH-7111 861-397 12 ACRES

E. & G. KETCHEL 851-1263

801-1165 801-1167 16.776 Ac.

G. R. KETCHEL

Woodbury Road

E J Ketchel 851-1265 801-1167

17.50 Ac.

E. J. KETCHEL 835-855

801-1165 * 801-1167 *

LANDLOCKED

G. KETCHEL 813-865

THE WEMBLEY CLUB 827-190 CH-7110 3345

12.634

7.683A

5.0 ac

SEE DETAIL MAP "C"

THE TREES 770-828 (QCD)

B-3 16575

B-1 16555 B-2 16565 VOL 13-PG.76

B-4 16585

B-5 16595

684-374 3.08 Ac

STOCK EQUIPMENT CO. 4.00 Ac.

7.08 Ac. 684-374

629-153 B&L GRIFF 8.62 Ac.

88Ac 725-491 H&J FOERSTER 1.50 Ac.

725-491 453-1000 B&L GRIFF 3.00 Ac

RAVENWOOD SUB. VOL 8-PG.86 CRAIG DRIVE

CHILLICOTHE

18.65 Ac.

422 COMPANY 808-97

5.00 Ac.

J.R.; F.D.S. BRETT 4.3418 Ac. 768-620

3000 Co. 709-1319

Gus BUDIN 799-374 *

2.2 Ac.

2.43Ac.

822-95

WREN ROAD

L. VINAS 683-784

J. MERCHEN 665-786

D. MERCHEN 665-787

3.09 Ac. ANDREWS EST. & ANDREWS HOME & SAVINGS CO.

756-199

J. & F. WEBER 629-102

3.27 Ac.

P.R. & M. ENTERPRISES INC. 621-696 621-699

693-209 J.D. DENKINS 3.86 Ac.

F.B.D. LANZA 3.00 Ac. 761-281

F.B.D. LANZA 3.00 Ac. 778-62 661-985

4.00 Ac. 718-1163 DORIS JEAN LANZA 6.84 ac

251-45 5.00 Ac. S. FOLDESI 774-254 *

COOK PROPERTIES INC 531-945 635-606 1.33 Ac.

CAPCO ENTERPRISES 635-604 1.00 Ac.

CAPCO ENT. 635-604,605 635-604

546 Ac 3.26 Ac. CAPCO ENT. INC. 635-604 605 606

S.C. & G. GALLUCCI 073-52 774-A

JUN OIL CO. 574 Ac.

T.T.C. PROPERTIES 776-3917

38

C&JM MUGGLETON 538-462 17.23 Ac.

479-805 CEI 10.05Ac

TITLE GUARANTEE & TRUST COMPANY 20.00 Ac 653-436

28

R.A. RICKERT 3.7717 Ac. 801-1169

G.R. KETCHEL 653-438 101.52 Ac. 97.803 Ac

M.V. BARTON (694) E.J. KETCHEL ET AL 4.009 Ac. 775-1281

3.54 Ac. C.E.I. 479-7

233-73 60 Ac. VILL. of CHAGRIN FALLS

MAIN STREET

27

26

29

LUCILE H. BEATTIE 55.88 Ac. 717-94

192-348

2.00 Ac A.L. JANCA 788-1232

P.R. FROHRING ET. AL. 213-138 149.43 Ac.

W.C. FURY 10A. 592-623

539 Ac. (TOTAL) 409-931

D. HALLO 823-345

667-671

D. MENDALL 2.00 Ac.

BEL-MEADOWS INC. 682-662

5.00 Ac.

795-183

225-529 A.M. RODDIE ET. AL. 5.00 Ac

A.W. & F.L. WEBER 690-1317

807-527

5.00 Ac.

807-527 452-400 A&F WEBER 5.00 Ac.

730-1312 643-1102 I.L. & D.J. LINDEN 733-227 5.00 Ac.

6.04 Ac.

710-501 491-449 J&R WISE 6.292 Ac. J&M VERNYI 9.049 Ac.

#470-245 R. CUNNINGHAM 285-501 H&M SMITH 7.472 Ac.

418-451 452-340 W. PELLE 5.53 Ac

558-1056 E. KOETZNER 4.40 Ac. 4.40 Ac

558-1058 558-1058 9.00 Ac.

37

36

30

484-966

BELL-MEADOWS INC

469-95

469-139

469-137

2.276 Inc. 808-442

808-298 1.268 Ac. ELR

WILLIAMS ASSOC. 601-593 1.268 Ac.

PARK CIRCLE DRIVE 60'

10 PHASE II VOL 16-1

P.H. RAMSEY 774-305 1.03Ac

W-TWO 820-67 0.680 AC

1.18Ac

1.38Ac

1.48Ac

1.38Ac

1.34Ac

1.30Ac

0.96Ac

1.13Ac

1.06Ac

1.48Ac

1.39Ac

0.94Ac

0.98Ac

0.84Ac

1.36Ac

0.88Ac

0.89Ac

0.98Ac

1.18Ac

0.96Ac

1.13Ac

1.48Ac

2.759 Ac.

11.1574 Ac.

0.691Ac.

1.506Ac.

1.69Ac.

1.38Ac

1.38Ac

1.38Ac

625-1263 EXHIBIT B - PAGE 1 - PARCEL 1

SOUTH RUSSELL VILLAGE

OHIO 306

CHILLICOTHE ROAD

THE TREES CONDOMINIUM SEE MAP B VOL 13 - P 76-77

BUILDING 1 - 16555 UNIT 1		BUILDING 2 - 16565 UNIT 2		BUILDING 3 16575 UNIT 3	
1-A H. S. Herzog	810-1243	2-A C. J. KAPLAN	776-93	3-A Y. M. PARATTO	808-524
1-B B. H. Manliker	697-191	2-B ~ H. S. INGERSOLL	765-384	3-B M. K. STONER	667-508
1-C R. T. & B. C. KRAI	745-392	2-C M. A. & J. E. MOST	770-830	3-C D. B. Herr	701-885
1-D L. V. Atchison	667-1126	2-D J. A. Galluzzi	669-635	3-D D. P. JOYCE	768-1274
1-E D. BARTOSHEK	818-220	2-E J. L. Phillips T. S. Myerson	700-195	3-E KN. KOSKY & K. J. SYKORA	768-739
1-F A. P. OLSSON	806-740	2E L. A. KUCERA	773-1185	3-F J. C. Turner	794-1008
1-G Agnes Plubac	667-1296	2-G C. Rudolph	667-1256	3-G J. E. MILLER	746-209
1-H ~ A. & J. BOYD	806-71	2-H M. A. & J. J. SZELL	679-178	3-H S. J. & R. SANSILO	815-1296 816-1003

BUILDING 4 16585 UNIT 4		BUILDING 5 16595 UNIT 5	
4-A J. Morris	669-431	5-A B. Deutsch	800-288
4-B E. & S. SHOUPE & S. SKIDMORE	748-819	5-B C. J. LORENTZ	768-1129
4-C W. J. & K. G. McSHERRY	777-577	5-C J. A. & E. C. BLACK	683-107
4-D ~ D. R. WANEN	736-105	5-D ~ Ronald Borries	778-769
4-E E. E. & A. DOONEY	734-759	5-E R. & D. UNDERWOOD	667-369
4-F ~ M. F. MECKLER	774-452	5-F H. E. & W. O'LEARY	678-12 678-10
4-G ~ J. L. ORTNER	740-925		
4-H ~ R. F. & J. R. LEROY	778-775		

SCALE 1" = 300'

JAN. 1, 1989

TRACT ONE

EATON'S DALEBROOK ESTATES
VOLUMN 7 PAGE 8
LOCATED ON MAP B

* Inadequate description

RELATIVE REPRESENTATION

A	B	C	D
E	F	G	H
I	J	K	L
M	N	O	P

BAINBRIDGE - C

SOUTH RUSSELL VILLAGE

TOWNSHIP

AUBURN

HASKINS ROAD

STAFFORD ROAD

N

SCALE: 1"=300'

JAN. 1, 1989

TRACT ONE

15

6

5

4

14

7

13

8

3

2

12

9

WOODS TRAIL

THE SNOWBERRY LANE

WILDERNESS PASSAGE

MOCCASIN RUN

THE SNOWBERRY LANE

NOSNOGGINS LANE

P.H. ENGLISH DEFINED BENEFIT PENSION PLAN
780-687 87-96-110-112

P.H. ENGLISH INC. 749-846
SW1/4 45-50-55-58-59-60
61-64-65-68-167-171-172-175-178
87-89-195-196-197-198-199-200-201-203
93-94-95-96-97-98-100-101-102
105-106-107-108-109-110-111-112
142-146-147-148

THREE LAKES INC. 743-459
W1/2 SW1/4 56-57-58-59-60-61-62-63-64-65
66-67-68-69-70-71-72-73-74-75
76-77-78-79-80-81-82-83-84-85
86-87-88-89-90-91-92-93-94-95
96-97-98-99-100-101-102-103-104-105
106-107-108-109-110-111-112-113-114-115
116-117-118

W. MAURO NOMINEE, INC.
89-750-167
#6 769-930

775-841
R.W. & J. HASKINS
463-117
60.37 Ac.

CHAGRIN VALLEY ATHLETIC CLUB, INC.
733-163
38.19 Ac
508-171, 173

THE CHAGRIN VALLEY ATHLETIC CLUB INC.

75.781 Ac.

205-85 L.&S. JAROS
125 Ac.

L.&S. JAROS
206-529

38.42 Ac.

10.00 Ac.
S.L. & D.J. RUEDRICH
800-334

10.09 Ac.
L.J. LYBARGER
743-1047

L.J. LYBARGER
749-879
3.029 Ac.

14. THE CHAGRIN VALLEY ATHLETIC CLUB
747-1233
3.022 Ac.

700-559
THE CHAGRIN VALLEY ATHLETIC CLUB INC.

B&M GRABOWSKI
653-440
3.00 Ac.

789-158 3Ac
R.L. HUNTER

24.53 Ac.
P&M Bysura 480-624

24.50 Ac.

2

C. POST et al
243-223, 298

418-182
W&A ADAMS

E. NEUBERT
574-877

CRAMPTON 743-688
7.75 Ac.

M.E. & N.C. GREEN
5.00 Ac
782-595

B.D. RASMUSSEN & J.K. Rasmussen
718-444
10.00 Ac.

703-75
A&R YLK
10.00 Ac.

H. MORAVEC
133.50 Ac.
550-15

E.J. HAUSER
4823
619-858, 859

33.883 Ac.

G.J. & F.C. FLANERTY
697-1153
732-317

513-156
732-1264*
48.917 Ac.

M.G. & D.R. LUCAS
718-866
5.088 Ac.

D.S. RODGERS
775-619

766-206
P.A. HAUSER 731-618
502-1046 2.01 Ac.

621-987 2.01 Ac.
E&J RADICK

723-1074
769-1114
C.D. WARFIELD, Jr.
2.50 Ac.

568-50
1 Lot
732-1196

D&M. TAKACS 732-1194
512-172 2.60 Ac.

A. TAKACS
22.89 Ac.
460-114

A. TAKACS
460-114
8.46 Ac.

2.06 Ac 505-645 507-532

729-1192
J.B. & S.J. FOLWARCZNY
1.862 Ac.

923-1026
J.M. HORVATH 1.50 Ac.

659-1108
732-1367
P.P. Fortany

J.S. HORVATH
625-483
805-686

L. MAROUS
613-894

P.A. & A.M. Bennath
716-682
1.603 Ac.

S.C. & R.A. SPENCER
823-323 1.603A

D. BLASI
587-727

S. & C. DiBLASI
5.001 Ac.
599-350
599-1072

S. DIBLASI
643-907
5.043 Ac.

R.C. & D.T. TESTA
1.603 Ac.
806-688

P.P. & R. WHEMEL
692-1048

3.00 Ac.

M. RAGONE
665-532

3.00 Ac.

F. DIBLASI
625-221
4.882 Ac.

P. DIBLASI
625-219

S. DIBLASI
625-223
4.345 Ac.

S. DIBLASI
625-223
4.026 Ac.

3

D. BLASI SUBDIV. V.12-P.46

B.&E. THUT
4.438 Ac
601-382

B.&E. THUT
589-285

B.&E. THUT
589-288
2.178 Ac.

R.&G. BOHINSKI
615-610
4.438 Ac.

R.&S. COHN
613-625
4.438 Ac.

J.Z. & W.G. STEC.
3.15 Ac.
589-373

J.Z. & W.G. STEC.
2.178 Ac.

E.&A. PAVIGA
757-1122
747-345

R.&S. HERMAN
599-233
2.061 Ac.

* Inadequate description

RELATIVE REPRESENTATION!

A	B	C	D
E	F	G	H
I	J	K	L
M	N	O	P

BAINBRIDGE-D

399-389
4.00 Ac.
J.F.K. Papp

15.15 Ac.
K.J. LENGEL
771-171

2.9 Ac.
P.C. BECKER
711-341 825-433

711-341 828-433
E.A. & V.E. Seminaro
7.82 Ac.

484-587
L.&S. Jaros 484-407
30.73 Ac.

73.00 Ac. E.&I. TAKACS 637-711

M.&G. DAVIES
424-38
12.50 Ac.

J.R. & O. BRINSKELLE
562-507
733-184
12.50 Ac.

M.&G. DAVIES
485-422
12.5 Ac.

I. DRAVECZ
553-357
12.5 Ac.

B.A. RINDFLEISCH
661-26
723-53
10.209 Ac.

R.&E. Whitmore 10
811-1081
1.584 Ac.

B.M. & S.B. STURGIS 91
758-1074
1.584 Ac.

B.M. FAIRBANKS 42
773-703
1.584 Ac.

754-1082
E.R. & P.E. CARTER
Dr. L. CARTER
2.038 Ac.

R.&C. Bogdanni 41
811-983
1.523 Ac.

T.&C. Gherlone 40
808-743
1.597 Ac.

M.L. & L.J. KAMIN
760-441
2.616 Ac.

J.J. & C. SCHNEIDER
770-187
1.849 Ac.

D.J. & J.F. JOYCE
711-1213
2.989 Ac.

L.R. Reid
784-1138
1.726 Ac.

P.H. & M. MEYERS
749-942
1.726 Ac.

M.F.L. BECK
756-572
1.461 Ac.

G.M. & Z. ZUKOWSKI
745-72
1.594 Ac.

J.D. Price
812-174

L.E. & T.D. BUCHMAN
763-1205
1.729 Ac.

K.H. & S.S. KING
762-333
1.620 Ac.

J.V.R. SLOKIS
746-551
1.337 Ac.

E.&P. FROLICHTENBROM
745-274
1.572 Ac.

R.&L. MEISCH
773-566
1.480 Ac.

R.C. & A. LYONS
771-1156
2.293 Ac.

W.H. & D.A. GRAVES
761-538

J.H. & J. FOSTER
768-648

D.J. & L.M. FISHER
769-772

J.E. & C.H. Regar
779-915

N.&D. Hawthorne
811-940

R.C. CORDIAK
C.M. FETSKO
745-671

R.W. & M.G. Goss
776-859

C.&S. ORMSBY
772-227
1.529 Ac.

P.&L. HERBST
746-157
1.628 Ac.

S.F. & L. JAROS
748-850
1.722 Ac.

E.A. POULIOT
767-1244
1.584 Ac.

W.A. III & N.S. Hoffman
811-1165
1.554 Ac.

D.A. & M.E. WOLFSON
753-835
1.551 Ac.

J.G. & H.R. PETERSON
747-701
1.522 Ac.

M.&R. LABUDA
746-28
1.522 Ac.

E.A. & M. MILLMAN
774-428
1.562 Ac.

S.E. & P.Z. MORAWSKI
781-103
1.717 Ac.

E.M. & C.H. SMITH
752-353
1.673 Ac.

L.H.D.C. CHEC
768-1164

N.L. SALVATORE
762-133
1.632 Ac.

T. & D. Roland
741-1159
1.594 Ac.

JIM & L.A. CHURCH
765-947
2.146 Ac.

M.A. NEUMAN
758-764
1.641 Ac.

J.D. & B.J. STEARNS
769-15
2.143 Ac.

S. & B. EISNER
762-1175
1.532 Ac.

S. & J. Thompson
792-1241
1.513 Ac.

B. & A. FRASZ
751-1230
1.500 Ac.

T.L. & D.S. Meglar
790-180
1.509 Ac.

R.C. TALENDA
764-620
1.602 Ac.

W.F.L. CORRAO
754-1094
1.689 Ac.

J.K. & V.M. Riley
780-1634
1.735 Ac.

D. & J. SHEPHERD 65
1.504 Ac.
1.789 Ac.

R.C. & M.J. KWACZEK
750-169

J.V.C.
Kenney
821-920

A. & M. RUDOLPH
649-572
731-1266

M.K. MATHE
760-881
1.771 Ac.

J.K. SCHECHTER
759-1038
1.789 Ac.

K.D. & D.S. BUDD
769-680
1.827 Ac.

E.A. YOPKO
751-1236
1.983 Ac.

F. & K. LOVICH
790-4774
1.910 Ac.

D.F. & S.A. CLARK
758-1028
1.822 Ac.

J.J. LEVINE
766-546
1.737 Ac.

M.J.S. PALACE
756-514
1.668 Ac.

R.S. JERKOVITZ
761-151
1.584 Ac.

J.P. & M.A. VALVODA
799-321
1.541 Ac.

J.V.C. HIPSLEY
815-326
2.017 Ac.

M.J. & L.B. Gessaroli
781-1346
1.597 Ac.

P.A. & M.L. HORE
1.598 Ac.

R.W. & J. Woods
786-200
1.598 Ac.

L.&S. JAROS
786-200
1.598 Ac.

E.A. & M.L. Hore
1.598 Ac.

P.K. TORNSTROM
747-183
1.634 Ac.

M.G. & H.J. Starke
790-1207
1.732 Ac.

K.&J.M. XENDIC
748-1139
1.694 Ac.

K. & B. TOMKO
732-1
1.580 Ac.

S. & A. MACKAY
750-716
1.518 Ac.

T.H.S.
APPLESON 757-859
1.542 Ac.

N.J. & J. PARKS
753-1093
1.597 Ac.

3.826 Ac.

2.988 Ac.

2.538 Ac.

2.784 Ac.

1.842 Ac.

2.072 Ac.

1.523 Ac.

1.584 Ac.

1.584 Ac.

1.584

SCALE 1" = 300'
JAN 1, 1989
RELATIVE REPRESENTATION

COUNTY
FRANKLIN STREET
COUNTRY
SETTLEMENT
ABBEY ROAD
PENNY LANE
CHAGRIN ROAD
CHAGRIN RIVER ROAD
CUYAHOGA
FLINTLOCK RIDGE
SUBDIVISION
PLAT OF SURVEY ~ VOL. 9 - PG. 36

45
44
43
42
35
34
2
3
4
5
6

4.151 Ac.
#1
#2 786-1020
2.06A.
CH-72851E UGEDY
G.L. VANNELLI
E.A.+C.J. SMELIK
31.851 Ac.
791-342
9.932A.
J. HORVATH 722-1280
D.+M. TRASK 808-213
808-208
D. KRATOCHVIL + L. TRASK
Northern 8. Ohio Cellular Telephone Co. 791-511
Smelik
3876 Ac.
3.004Ac.
3.023 Ac.
Vol. 12 P. 142-143
728-668 R.L.+S.A. HEIHAN
1.4 Ac.
R. HEIMAN 674-176
220-415 F.S.A. R.B.G. Bank Lease 686-651
S.+M. Csutoros 28.21 Ac 478-795
POWER ROAD IMPROVEMENT CO. 182-326
CH-72851E UGEDY
SMELIK STYPKA 478-256 72851
5.172Ac.
J.J. NOWAC 799-240; 821-280
5.0 Ac.
Kokab Markovich CH-73825-6 5.521 Ac.
723-544
0.213 Ac.
18.12 AC. C.+C. HOWARD 723-542
R.+K. Krahe 712-797
2.5Ac.
M. KOCHISE 466-1211
1.62A.
714-475
45.9 Ac.
R.L. ZEPP
M.D. BLUSO 780-731
22.25 Ac.
700-472
R. KORFANT
8.55 Ac.
205-337
D.+K. RATYCH 727-562
1 AC.
L.+K. KRESSA 633-877 2.57 Ac.
I.+L. Belak 705-806
5.34 Ac.
621-320
6.23 Ac
492-248
A. STRAKA
R.C.+A. GUZZETTA 734-703 1.74Ac.
C.E.I. 495-851 .07Ac UNPLATTED
J.M. HAVEN 777-5 8.2753Ac.
R.M.+A.B. McBRIDE, Jr. 777-3
777-3 R.M.+A.B. McBRIDE, Jr.
GEAUGA CO. COMM. 563-928
64.248 Ac.
38.05 Ac.
HR 006 707-550
705-34 V.+P. Mersol 47.29 Ac.
M.J.+J.E. Giel 709-258 722-1199 2.1204Ac
1052.75
210.75
542.3
346.1
457.14
CANYON LAKES
187.10
117.15 Ac
BAINBRIDGE RIVER DEVELOPMENT INC
2425
116.36
1321.98
1322.11
860.43
2564.13
1222.11
205.68
577.20
157.71
1640.83'
35.01 Ac.
1.95Ac.
1.83 Ac.
5.01 Ac.
5.01 Ac.
5.0 Ac.
5.56Ac.
5.56Ac.
11.18 Ac.
3.917Ac.
3.041 Ac.
1.47Ac
4.15Ac
5.25Ac.
4.45Ac.
2.42 Ac.
2.97 Ac.
4.9 Ac.
2.25Ac.
2.19Ac.
1.95Ac.
2.43 Ac.
2.75Ac.
2.7608 Ac.
2.5385 Ac.
2.45 Ac.
2.060Ac.
1.50Ac.
3.44Ac
2.359 Ac.
1.721 Ac.
1.564 Ac.
2.00Ac
1.516Ac.
1.513 Ac.
1.500 Ac.
1.379 Ac.
2.580 Ac.
1.507 Ac.
1.504 Ac.
1.501Ac.
1.500 Ac.
1.500 Ac.
1.500

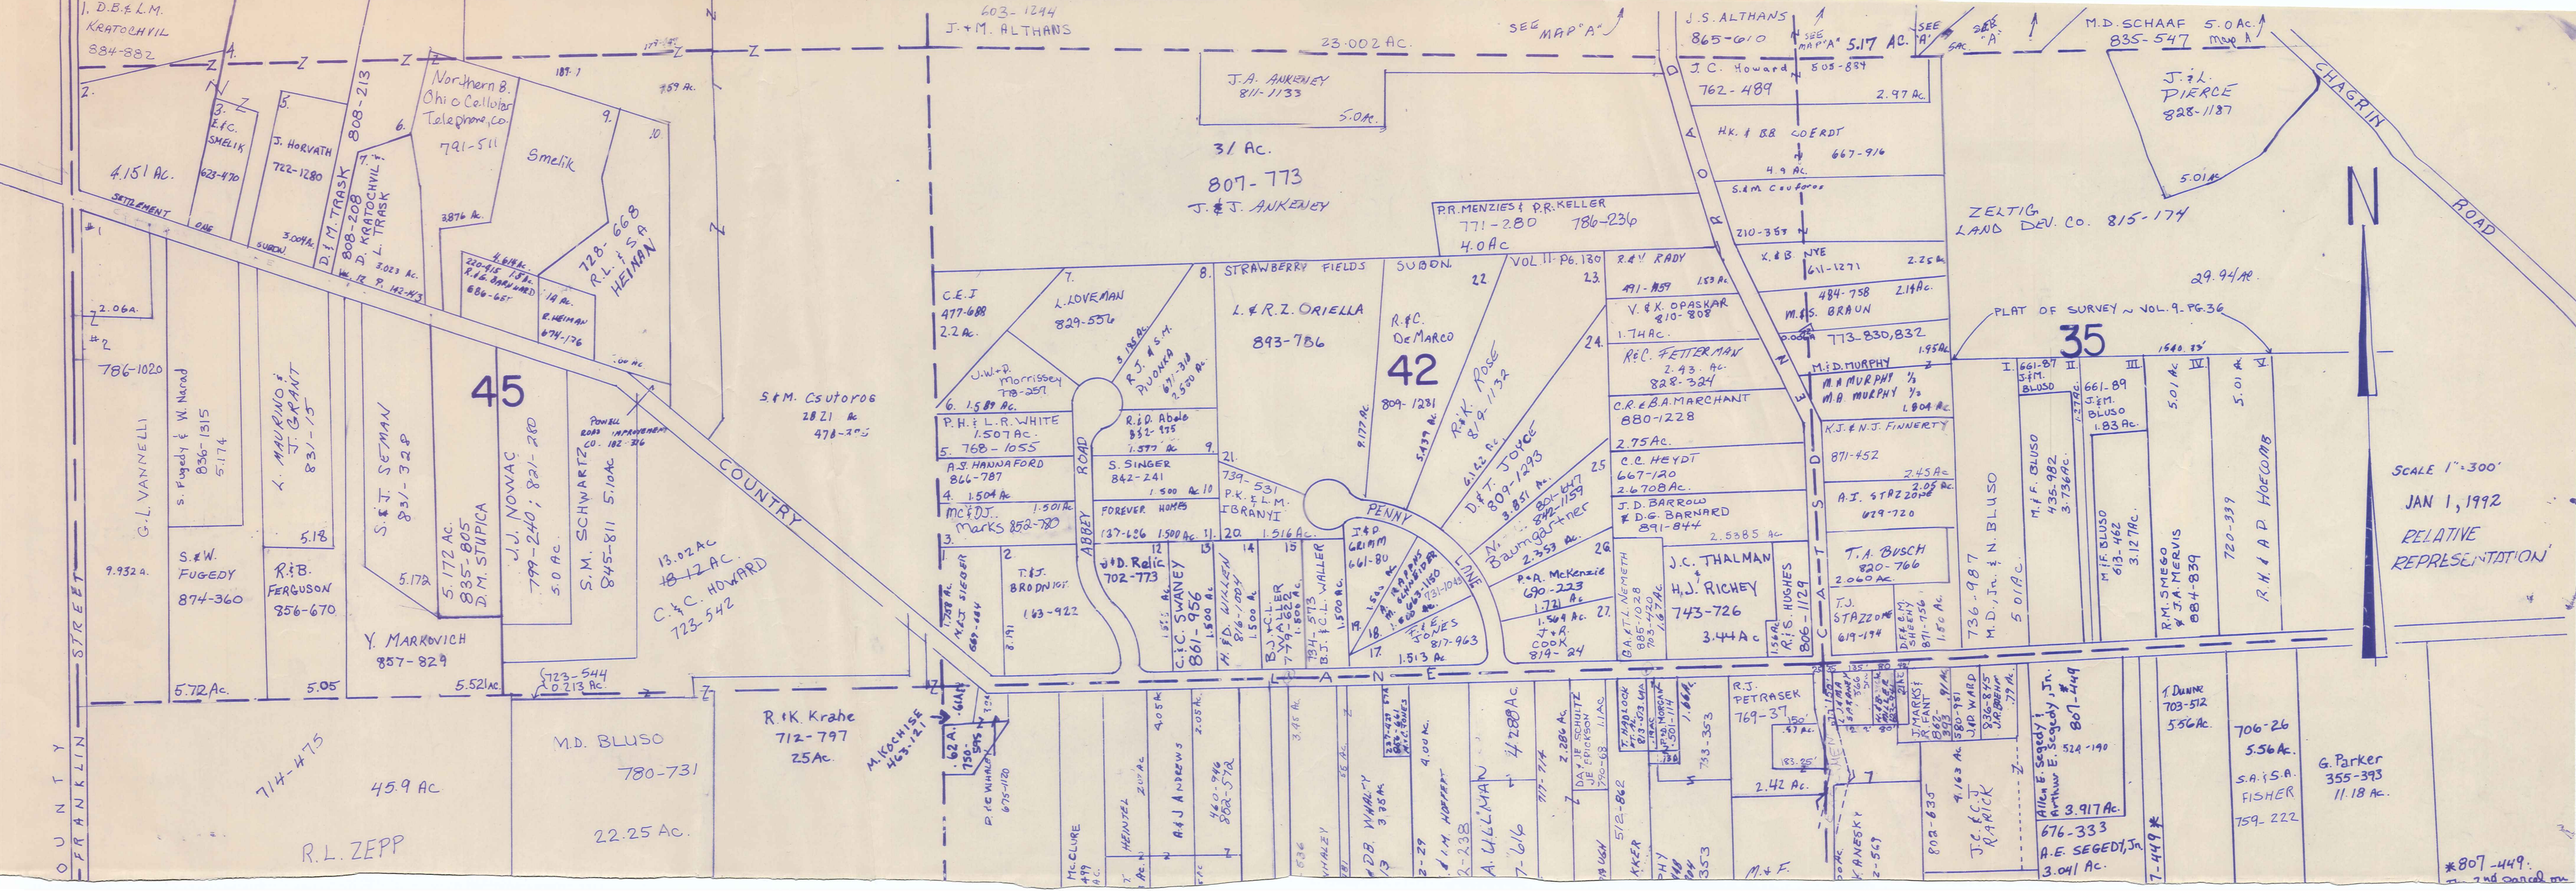
45
42
35
J. D. B. & L. M. KRATOCHVIL 884-882
4.151 AC.
SETTLEMENT ONE
E. & C. SMELIK 623-470
J. HORVATH 722-1280
3.09 Ac.
D. & M. TRASK 808-208
D. L. TRASK 808-213
3.023 Ac.
Northern B. Ohio Cellular Telephone Co. 791-511
3.876 Ac.
Smelik
728-668 R. L. & S. A. HEIMAN
R. HEIMAN 674-176
.14 Ac.
.09 Ac.
#1
2.06 A.
#2
786-1020
G. L. VANNELLI
9.932 a.
S. Fogady & W. Narad 836-1315 5.174
S. & W. FUGEDY 874-360
5.18
R. & B. FERGUSON 856-670
5.72 Ac.
V. MAURINO & T. GRANT 831-175
5.05
S. & T. SEMAN 831-328
5.178
5.172 Ac. 835-805 D. M. STUPICA
J. J. NOWAC 799-240; 821-280 5.0 Ac.
S. M. SCHWARTZ 845-811 5.10Ac.
Y. MARKOVICH 857-829
5.521Ac.
723-544 0.213 Ac.
POWELL ROAD IMPROVEMENT CO. 182-326
S. & M. Csutoros 2821 Ac 478-705
13.02Ac
-1.72 Ac.
C. & C. HOWARD 723-542
603-1244 J. & M. ALTHANS
23.002 Ac.
J. A. ANKENEY 811-1133
5.0 Ac.
31 Ac.
807-773
J. & J. ANKENEY
SEE MAP "A"
P. R. MENZIES & P. R. KELLER 771-280 786-236
4.0 Ac
J. S. ALTHANS 865-610
SEE MAP "A" 5.17 AC.
SEE "A"
J. C. Howard 762-489
2.97 Ac.
Hk. & BB COERDT 667-916
4.9 Ac.
S. & M. Csutoros
210-357
K. & B. NYE 611-1271
2.25 Ac.
484-758 2.19Ac.
M. & S. BRAUN
773-830, 832
1.95Ac.
M. & D. MURPHY
M. A. MURPHY 1/3
M. B. MURPHY 1/3
1.804 Ac.
K. J. & N. S. FINNERTY
871-452
2.45 Ac
2.05 Ac.
A. J. STRZZONE 629-720
T. A. BUSCH 820-766 2.060 Ac.
T. J. STAZZONE 619-174
DEB. & M. SHEEHY 871-756 1.15 Ac.
J. C. THALMAN & H. J. RICHEY 743-726 3.44 Ac
M. D. SCHAAF 5.0 Ac. 835-547 Map A
J. & L. PIERCE 828-1187
5.01 Ac
CHAGRIN ROAD
ZELTIG LAND DEV. CO. 815-174
29.94/AR
PLAT OF SURVEY ~ VOL. 9 PG. 36
1540.33'
I. 661-87 S.F.M. BLUSO
II. 661-89 J. & M. BLUSO 1.83 Ac.
III.
IV. 5.01 Ac
V. 5.01 Ac
M. & F. BLUSO 435-982 3.736Ac.
M. & F. BLUSO 613-462 3.12 TAC.
R. M. SMEGO & J. A. MERVIS 884-839
720-339
R. H. & D. HOECOMB
736-987 M. D. Jr. & N. BLUSO 5.01Ac.
SCALE 1"=300'
JAN 1, 1992
RELATIVE REPRESENTATION
STRAWBERRY FIELDS SUBDN. VOL. 11 PG. 180
L. & R. Z. ORIELLA 893-786
R. & C. DeMARCO 809-1231
R. & K. ROSE 8-2 1132
D. & T. JOYCE 809-1293
W. & J. Baumgartner
R. A. V. RADY 491-859 1.83 Ac.
V. & K. OPASKAR 810-808 1.7Ac.
R. & C. FETTERMAN 2.43 Ac. 828-324
C. R. & B. A. MARCHANT 880-1228 2.75Ac.
C. C. HEYDT 667-120 2.670BAC.
J. D. BARROW & D. & G. BARNARD 891-844 2.5385 Ac.
R. & S. HUGHES 806-1129 1.56Ac.
C. E. I 477-688 2.2 Ac.
L. LOVEMAN 829-556
J. W. & P. Morrissey 718-257
P. H. & L. R. WHITE 1.507 Ac. 768-1055
A. S. HANNAFORD 846-787
1.504 Ac
1.501Ac
Mc & DJ. Marks 852-780
R. & D. Abdo 832-175 1.577 Ac.
S. SINGER 842-241 1.500 Ac
FOREVER HOMES 137-626 1.500 Ac
R. & J. BRODNICK 163-922
8.91
J. & D. Relic 702-773
C. & C. SWANEY 861-956 1.500 Ac.
H. & D. WILKEN 876-1057 1.500 Ac.
B. J. & C. L. WALLER 774-513 1.500 Ac.
B. J. & C. L. WALLER 784-513 1.500 Ac.
1.516 Ac.
J. & D GRIMM 661-80
P. & A. McKENZIE 690-223 1.781 Ac.
1.504 Ac.
D. & A. KOKA 819-24
BA. & T. L. NEMETH 985-720 1.637 Ac.
J. C. THALMAN & H. J. RICHEY 743-726 3.44 Ac
R. & S. HUGHES 806-1129
1.513 Ac
D. & T. JOYCE 809-1293 3.851 Ac.
739-531 P. K. & L. M. IBRANYI
1.500 Ac 10
1.500 Ac 11
1.500 Ac 12
1.500 Ac 13
1.500 Ac 14
1.500 Ac 15
1.500 Ac 16
1.500 Ac 17
1.500 Ac 18
1.500 Ac 19
1.500 Ac 20
1.500 Ac 21
1.500 Ac 22
1.500 Ac 23
1.500 Ac 24
1.500 Ac 25
1.500 Ac 26
1.500 Ac 27
P. R. & D. KELLER 731-1040
FREES HOMES 807-963
R. & K. Krahe 712-797 25Ac.
M. KOCHISE 463-12
1.62 A.
1.59 Ac.
D. DE WINTER 675-120
M. D. BLUSO 780-731
22.25 Ac.
714-475
45.9 Ac
R. L. ZEPP
COUNTY
FRANKLIN
STREET
ABBEY
ROAD
PENNY
LANE
DORSET
McCLURE 499 Ac.
HEINTZEL 2.07 Ac.
A. & J. ANDREWS 4.05 Ac.
2.05 Ac.
462-946 862-572
D. B. WHALEY 13.95 Ac.
E. M. HOPPERT 2-29 2-238
A. GILLMAN 7-616
4.288 Ac
7-717-714
2.286 Ac.
DAV. & E. SCHULTZ J. & E. ERICKSON 790-68 1.1 Ac.
T. & M. LOCK 813-303 1.664 Ac.
J. & M. MARCINEK 801-1114
1.664
733-353
R. J. & T. FRASER 769-37
2.42 Ac.
J. & K. G. KARICK
9.163 Ac.
802-835
J. MARKEY & R. FANT 880-961
J. & D. WARD 836-845 J. & B. MOHR .77 Ac.
Allen E. Segedy & Arthur E. Segedy, Jr. 524-190
3.917 Ac.
676-333
A. E. SEGEDY, Jr.
3.041 Ac.
807-449
7-449
1. DUNNE 703-512 5.56Ac.
706-26 5.56 Ac. S. A. & S. A. FISHER 759-222
G. Parker 355-393 11.18 Ac.
*807-449:
2nd parcel m
M. & F.
V. KANESKY 2-569

603-1244
J.+M. ALTHANS

23.002 Ac.

J.A. ANKENEY
811-1133
5.0 Ac.

31 Ac.
807-773
J.&J. ANKENEY

P.R. MENZIES & P.R. KELLER
771-280
786-236
4.0 Ac

1. 2. 3. 4. 5. 6. 7. 8. 9. 10.

4.151 Ac.

SETTLEMENT ONE SUBDN.

SMELIK R.B. Ferguson 623-470

J. HORVATH 722-1280

3.004 Ac.

D.&M. TRASK 808-213

808-208 D. KRATOCHVIL & L. TRASK

3.023 Ac.

Vol. 12 P. 142-143

Northern Ill. Cellular Telephone Co. 791-511

3.876 Ac.

4.618 Ac.
220-415 1.5 Ac.
R.&G. BARNHARD 686-65

.14 Ac. R. HEIMAN 674-176

.06 Ac.

728-668 R.L. & SA HEIMAN

Smelik

7.59 Ac.

187.1

177.449

S.&M. Csutoros
28.21 Ac
478-

#1 2.06A.

#2 786-1020

G.L. VANNELLI

9.932 A.

S. Fugedy & W. Narad 836-1315 5.174

L. MAURINO & J. GRANT 831-15

S.&J. SEMAN 831-328

45

CH 72961

J.J. NOWAC 799-240; 821-280 5.0 Ac.

S.M. SCHWARTZ 845-811 5.10Ac

Powell Road Improvement Co. 182-376

82.57

COUNTRY

E.&C. SMELIK 791-342

5.18

R.&B. FERGUSON 856-670

74622

5.75 5.05

5.172

5.172 Ac. 835-805 D.M. STUPICA

CH 73875 E

Y. MARKOVICH 857-829

5.521 Ac.

723-544 D 213 Ac.

13.02 Ac
18.12 Ac.
C.&C. HOWARD
723-542

R.&K. Krahe
712-797
25 Ac.

M. KOCHISE 463-121

.62 A. 750-595

CH 72276

D. & C. WHALEY 675-1120

714-475

45.9 Ac

R.L. ZEPP

M.D. BLUSO
780-731

22.25 Ac.

44

205-837

C.E.I
477-688
2.2 Ac.

7. L. LOVEMAN 829-556

8.

STRAWBERRY FIELDS

UNLESS OTHERWISE INDICATED S/L 1-27 OWNED BY M.J. ZINGALE (TRUSTEE)
637-678

SUBDN.

22

R.&C. DeMARCO
42
809-1281

VOL. 11 P. 130

23.

R.&K. ROSE
819-1132

6.142 Ac.

24.

D.&T. JOYCE
809-1293
3.851 Ac.

25

801-647
842-1159
Baumgartner

2.353 Ac.

26

P.&A. McKenzie
690-223
1.721 Ac

1.564 Ac. 27.

J.&R. COOK
819-24

U.W.&D. Morrissey 718-257

6. 1.589 Ac.

P.H.&L.R. WHITE
1.507 Ac.
5. 768-1055

M. MARKS

4. 1.504 Ac.

mc&DJ. Marks 852-780 1.501 Ac.

3.

1.558 Ac. M.&T. SIEGER 769-104

2. T.&J. BRODNICK 163-922

8.191

3.186 Ac.

R.J. & S.M. PUONKA 671-310 2.580 Ac.

R.&D. Abele 852-975 1.577 Ac. 9.

S. SINGER 842-241 1.500 Ac 10

FOREVER HOMES 137-696 1.500 Ac. 11.

12 D&D. Relic 702-773 1.515 Ac.

13 S.A. King 814-222 1.500 Ac.

14 H.&D. Miller 816-1004 1.500 Ac

15 B.J.&C.L. WALLER 779-622 1.500 Ac.

734-573 B.J.&C.L. WALLER 1.500 Ac.

19. 1.500 Ac. 18. 1.500 Ac. 17. 1.513 Ac.

M.&P. ADAMS 613-1150

731-1045

F.&E. JONES 817-963

ABBEY ROAD

21. 739-531 P.K.&L.M. IBRANYI

20. 1.516 Ac.

PENNY LANE

J&D GRIMM 661-80

1.500 Ac.

9.177 Ac.

5.439 Ac.

T.J.&S.A. McCLURE 694-499 4.05 Ac.

HEINTZEL 2.07 Ac.

R.E.&K. 208 Ac. 678-159

A.&J. ANDREWS 4.05 Ac.

610-908 673-442

2.05 Ac.

460-946 882-572

RL KAIN

2.05 Ac.

700-472
R. KORFANT
8.53 Ac.

43
808-496
G.P.&M.E. WASHABAUGH
6.76 Ac.

1222.17'

860.4'

3.46 Ac.

663-536 T. WHALEY

417-481

5.6 Ac.

CH&DB WHALEY 341-13 3.75 Ac.

237-429 574 826-461 Mrs. C. JONES

4.00 Ac.

582-29 R.J.&I.M. HOFFERT 732-238

R.A. ULLMAN 707-616

4.288 Ac.

717-714

2.286 Ac.

DA.J.F. SCHULTZ JE ERICKSON 790-68 1.1 Ac.

3.09 Ac.

717-714

G.&M. WASHABAUGH

2.91 Ac.

512-802

COUNTY FRANKLIN STREET

SCALE 1"=300'
JAN 1, 1989

TR. ONE
TR. TWO

BAINBRIDGE

MATCH LINE

MATCH LINE

COUNTRY LANE

CHILLICOTHE ROAD

SUMMIT DRIVE

WOODLAND PARK DRIVE

ROCKSPRING DR.

LUCERNE PARK DRIVE

OVERLOOK DR.

MAPLE DRIVE

VALLEY DR.

LAKE DR.

WESTRIDGE DR.

LUCERNE DR.

TREETOWER DR.

TRAYMORE DR.

TRAILWOOD DR.

MILBROOK DR.

CANYON LAKE DRIVE 60'

TANNERY TRAIL 60'

FLINTLOCK RIDGE

HAWKSNEST LANE 50'

CANYON LAKE COLONY SUB.

EASEMENT 587-566

EASEMENT 661-175

Lake Lucerne subdivision

Lake Lucerne PLAT BOOK 12 Pg 21-24 See 2T

Earle's Dalebrook Estates - See inset Pg C

Tr. of Presbytern Cleveland 325-306 3654 A.

Twins Park Subdivision No. 1 Vol. 8 Pg 40 Subdivision No. 1320

BAINBRIDGE LAND CO. 41.66 ac 820-1256

9.08 AC.

5.14 Ac.

5.14 Ac.

35

32

31

24

23

22

34

33

6

7

8

9

10

2-T S.S.W.

2-T

W.F.

N.W.

S.E.

S.W.

W.C. III & K.C. STONER 762-43

W.C. STONER III & K.C. STONER 723-948

L.L. SCHAEFER 770-1219 1.86 Ac.

W.H. & K.W. CUFF 724-933 266-383 4.88 A.

C. Lohse 578-190 4.81

G.B. Jung 701-1098 1.25 A.

J.J. FRISSE & M. LANELL 797-1174 8.13 A.

J. Demko et al Parcel III (3-D) .95A.

Parcel II (1-B) 3.03 A.

Parcel I (2-C) 1.71 A.

Parcel III (4-D)

Parcel IV (5-E) 5.04 A.

Parcel V (6-F) 5.03 A.

Parcel VI 5.03 A.

Parcel VII (G) 5.02 A.

Parcel VIII (H) 5.01 A.

D. Lybarger 399-699

G.H. & V.J. Query III 351-301

D. & M. Hagen 611-905 4.11 A.

W. & C. HEPKER 795-404 2.11 A.

J.R. & R.R. HOLM 749-153 3.33 A.

K. Dillsmith 745-513 2.74 A.

P. Hagan 630-217 589-847 3.48 A.

H.L. & M.R. Gordon 550-317 3.13 A.

A.A. & M.J. BELL 803-783 7.65 A.

H.O. & K.A. SCHNEIKER 796-730 1.50 A.

M.J. TAYLOR 814-1052 1.98

H. Normand 286-147 359-500 2.51 A.

W.B.H. Schleidt 5.56 A.

Parcel 1

593-155

R.J. Wiles 684-900 805-381 4.718 A.

Parcel 2

Alfred Castell 677-1189 4.718 A.

Morgan & Tolle 797-555 4.718 A.

CANYON LAKES COLONY CO 1052-90 790-591

EDWARDS SILICA CO.

822-942 CANYON LAKES COLONY CO

ME DUMAN CONSTRUCTION 508-1095 509-758

CANYON LAKE COLONY CO 821-932-942

L.K. THEFFORD D.P. ABERNATHY 973-165 15T 2 Lots 5.55 A.

H.W.L. Klein 532-830 4.77 A.

H.M. Mills 529-628 7.14

E.L. Brown 427-92 613-825 14.05 A.

D.M. Cobblestick 631-693 691-853 18.49 A.

MERRIMAN CONST 565-390

Parcel #3 - 78.09Ac 790-603-604-605 EDWARDS SILICA CO. 822-942 to 952 CANYON LAKES COLONY CO

790-600 EDWARDS SILICA CO. CANYON LAKES COLONY CO 463-191 822-942 42.51 A.

PARCEL #3 790-600 A.A.

PARCEL #2 790-600 43.56 A

EDWARDS SILICA CO. 790-594 546-600 12.A. 822-942 CANYON LAKES COLONY CO 931.73'

728-930 W.R. & N.A. GARRISON 25.748 AC.

S.F.G. & L.A. SIMON 740-1156 25.305 Ac

EDWARDS SILICA CO. 790-596

OPEN SPACE 5.825 Ac.

OPEN SPACE 0.559 Ac.

BLOCK "A" 4.003 Ac.

OPEN SPACE 2.035 Ac.

OPEN SPACE 0.764 Ac.

V. 17 P. 64 #1

V. 17 P. 64 #2

Lot 1 Lot 2

Lot 3 Lot 4

Lot 5 Lot 6

Lot 7 Lot 8

Lot 9 Lot 10

Lot 11 Lot 12

Lot 13 Lot 14

Lot 15 Lot 16

Lot 17 Lot 18

Lot 19 Lot 20

Lot

N

SCALE 1" = 300'
JAN 1, 1989

TRACT ONE
TRACT TWO

* Inadequate description

APPROXIMATE REPRESENTATION

A	B	C	D
E	F	G	H
I	J	K	L
M	N	O	P

BAINBRIDGE H

MAIN ROAD
TRAIL
BITTERSWEET
CHAGRIN VALLEY ATHLETIC CLUB, INC
THE CHAGRIN VALLEY ATHLETIC CLUB, Inc
VALLEY ATHLETIC CLUB, INC
Geauga County Public Library
Chagrin Valley Athletic Club Inc.
STOCKTON LANE VOL. 13 PG. 31,32
SNYDER ROAD
WOODACRE TRAIL VOL. 11 PG. 34
LAND IN THE WOODS TOWNSHIP
AUBURN
HASKINS
BAINBRIDGE (SOUTH AUBURN)
ROAD 728

12
9
2
11
10
14
15
1

R.W. & J.J. HASKINS 775-841
R.W. & J.J. HASKINS 775-610 42 Ac
R W & J J HASKINS 775-841 56Ac
463-117
BITTER SWEET DEV. CO. 816-766 s/l 639-09
THE CHAGRIN VALLEY ATHLETIC CLUB, Inc 737-274
M.I. & D.A. LOWY 737-1302
F. & J. KRUEGER 744-112 749-535
R.K. & L.J. GOLDIE 3.246 A.
FL & J.M. Krueger 643-88
THE CHAGRIN VALLEY ATHLETIC
VALLEY ATHLETIC
CLUB, 3.011 A.
INC. 742-1019
C. Post ETAL 617-820
M.J, E.U & F. Wisniewski 218-513 260-12 346-276
D. Leonard 815-830
J & D. Caputo 703-208
C. Hansen 657/1024
J & L Wright 698-644
R.I & K.L. Embrescia
F. Leonard 667-1323
E.L. Smith 678-593,857
V & A. Kalels 613-583
J. Page 629-776
S. & M. Ryder, Lanchester Wood Realty 699-80
D.L. Pfaff 670-597
T.M. FALBONE 821-791
821-789
R. & S. Ford 784-633
J.F. & M.K. Domo 821-326
D.K. & L.P. CLEMMER 772-447
B. MITCHELL K. BOREN 818-800
752-142 F.C. KERR
33. L.B. & R.T. GOLDSMITH 722-1012
D. Hedberg 687-609
D. & M. Hedberg 687-611
721-326 R. & J. MARSHALL
717-1191
J.F. & M.K. DOMO
D.K. & L.P. CLEMMER
B. MITCHELL K. BOREN
F.C. KERR
J. & L. Wright
R.I & K.L. Embrescia
W. SCHELL & SCABE & J. SCHELL
C. & E. Caselyn
David Hoescher
J.E.B. Koch 734-138
723-1113 ALADOR KENNELS, INC.
D. Wagener
H.H. Cramer
B.L. WILLIAMS 766-535 780-796
J. Williams
P. Mooney
E. Mackey
710-1151
Lanchester Wood Realty 699-80
L.V. Steiner 685-158
L.V. Steiner 685-158
L.H.T. Syren 592-459
M.E. Winters 582-166
THE CHAGRIN 737-1302
THE CHAGRIN VALLEY ATHLETIC
VALLEY ATHLETIC
CLUB, 3.011 A.
INC. 742-1019
Geauga County Public Library 812-907
R.J. & N.J. PARROTT 746-319
E.L. Vigil 268-11
D. Donbl 443-38
E.F. & J.K. SMITH 767-355
E. & O. Bochnlein 458-743
F.P. BRETT 793-959
734-1133 K.J. & C.L. LAUER
E.K. FONTANELLE 818-1263-16
F & K Sprute 342-310 471 A.
J & T. Werner 352-158 504 A.
464-647
464-649 2.96 A.
B. Cohen (Life) N. Apel (Life) 883-705
H.F. Beyer 220-348
Appendix Service 873 Ac 556-172
1.9 Ac 565-713
F. & E. Meinz 804-268 2.27 Ac
F. & E. Meinz 804-268 2.06 Ac
T.R.P. Wood 613-334
C. & L. Stone 210-249 8A.
M. & C. Hunkar 693-303 3A.
A. & N. Nadcatewak 628-15 7.01 A.
E. & R. ECKERD 749-997 2.29 A.
A. & E. Salem 464-809 2.29 A.
R. & C. Rudnay 529-625 32-323 2 A.
D. & E. Pfouts 546-1040 2 A. 77A-206
D. Hamilton 308-100 2 A.
G.W. Stone 619-856,7 15.08 A.
D. & D. Pfouts 705A-34 67.03 A.
D.L. HAMILTON 22.33 Ac 495-89
D.F. PFOUTS 6.46 Ac 711-294
Board of Education Kenston 272-58 18 A.
272-58 6.87 A.
272-96 2.59 A.
Kenston Board of Education 563-721 40.7 A.
S. & J. Murray & G. Howard 513-436 23.32 A.
S. & J. Murray & G. Howard 513-437 28.76
C. & V. Howard 409-186 37.43
C. & V. Howard 409-186 10.61 A.
731-203 R. & J. Harris 653-432 3.23 A.
K. & K. MELLOR 818-474 4.19 A.
.92 A.
M.A. & K.L. SAMSONAS 766-986 5.80 A.
C. Sarney 592-825 580-826 3.1 A.
F. & M. Diffrich 459-299 11.25 A. 730-688
S. & B. Lucarelli 667-262
K. & G. Davidian 796-1180 4.19 A.
R. Lawrence 559-324 607-378 6 A.
F. & B. Morris 582-429 3 A.
R. & B. Brother 619-1248 3 A.
W. & I. Hein 591-195 7.12 A.
F. Lewis 706-337 14.04 A.
2.21 A.
3.79 A.
3.81
4.17
G.M. & P.A. SACK 775-813 6.82 A.
R.B. & M.L. Savage 679-134 4.53 A.
729-740 W.R. & I.A. MacLAREN 2.88 A.
R. & K. Andrus 713-997 2.50 A.
H.R. Hoyer 316-565 266-608 6.49 A.
735-47 D.M. & J.E. BATCHELOR
G. Martell 278-374 1.5 A.
A. & M. Martell 282-1180 1.5 A.
731-669 E. & M. Fick 525-2258 1.73 A.
J. Frothy 611-984 1.73 A.
J.E. Reeve 378-175 2.95 A.
776-737
D. & B. CATLIN 805-296 5.411 A.
M.L. BAKER 805-294 5.855 A.
R.W. & S.A. McKAIN 752-321 8.67 A.
W.C. & N.W. SWANSON 798-811
J. MIGNOGNA 815-1297
J.D. Gallagher 713-106 3.71 A.
S.T. Murphy H. Ford 396-233 1.5 A.
J.K. & I. Kennedy 647-190
D. Kline 645-502 619-813 1.8 A.
441-306 1.7 A.
147
1.8 A.
STATE & RAILROAD 1.06 Ac 723-340
Thurber & Jane 693-1225 1955 2.155 A.
S.D. Dudinsky 693-1222 Trustee 693-1
J.R. & J.L. DELGADO 771-840 3.788
Alson Realty Company CH-73378-E 282-404 362-928 21 A.
W.M. Green 391-645 1.594 A.
F.E.S. Syuta 481-574 6.68
Kenston School 388-510 18.58 1 A.
1.72 A.
M. SLOVICH 818-629 16.903 A.
0.361 Ac 635-94 763-10
763-10 V.R. & M. Howard 637-1095 16.02 A. (10.61 Ac in PAIN)
M. SLOVICH
9099

MATCH LINE

R. M. & A. B. McBRIDE, 777-3

1

2

3

4

5

6

BAINBRIDGE

CHAGRIN RIVER

Est. Estate 563-928 1.939 Ac.

728-302 2.39 AC. S.R. DAVIS

W. & B. DREIMILLER 789-624 1.12 Ac.

S.D. Ohio 1.02 Ac.

373-201

BAINBRIDGE-RIVER DEVELOPMENT INC.

~~CH-73327~~ 1

See Job Basis

187.10 Ac.

117.15 A

822-932 to 942

Mtg over 55.620 Ac.

South of 422 844-4

CANYON LAKES COLONY CO.

~~CANYON LAKES~~

300.85 A

477-132

~~MERRIMAN CONST.~~

292.68 A.

12 A

53 A.

Geo. Co. Bd. of Comm. 0.165 Ac. -157- 8.99

3.274 Ac.

347.81

ROAD

808-292 63-344 221-123 J.B. BALDWIN SR.

750-1007 6.14 A G.A. & T.L. SCHAEFER

410-975 4A. P. & A. POLEWCHAK 653-950

730-298 5.707A. T.C. TROJAN ET AL

C & HM. BENDLAK 734-178 D.A. ROCHIE 5.707A.

7.029 Ac.

8.507 A. T.W. & M.H. GEDEON 546-133

4.92 A. 243-565C PULSFORD 732-374

~~4.91 A.~~

4.91 A. L.A. LENGYEL 799-125

6.454 A. 553-313 M. RICHARDS

5.838 A. J. & J.A. FRETTER 787-711

8.09 A. R. HAWKINS 409-678

559-82 2.51A. R. SKAIA 574-550

~~4 & S. DZURIK 2.27 A.~~ 617-717 495-561 731-1307

331-1091 P. RODNANSKY 2.44 A.

D.M. GUNNING & C.L. KACZUR 2.55 698-1345 ~~711-123~~

~~621-479 3.2 Ac. M.L. Beck~~

621-479 3.2 Ac. M.L. BECK

707-701 A.W. SELL 3.419 AC 480-126

D. & L. ZAGORSKI 5.20 AC 538-1321

580-310 5.78A L. & F. KUCERA

R. & D. VARTZ 5.03A 734-553

24

D. & D. YUSE & P.V. BALOG 6 744-1076 2.266A

5 R.I. GODFREY 2.173A. 735-1122

D. CARDAMAN 2.053 A 7 399-197 582-1144

D. & J. CLARK 1.648A 589-751

657-1230

R. & M. ABT 663-926 VOL 6-195 COPE'S ALL'T

3A 1

J. & M. TIMMER 1.61A 4 719-630

J. & E. FALKOWSKI 3 452-829

VOL. 7 VOL. 6-195

COPE DRIVE

ROAD

23

SCALE 1" = 300'

JAN. 1, 1989

N

CUYAHOGA COUNTY

28

27

26

25

CHAGRIN RIVER

CH-74932

682-219: 221

S. DAVIS

108 Ac.

60.32 Ac.

683-367

W.H. HOLTKAMP JR.

26.75 A.

714-958 4.30 A. J.T. GUNNING 427-481

~~K.S. Rortmer~~ CH-73112 ~~K. Rortmer~~

6.81A

520-426 S. CAPRETTE VR. 131

377-60 3A S. CAPRETTE VR.

12.193 A 221-369

TRACT TWO

TRACT THREE

F. SOLMAN # 203;289; 221-448 R.S. JACKSON ET AL 146.5A.

.29A.

496-580

205-532 352-416-417 The Cleveland Trust Co. 49.65 A.

GEAUGA LAKE

E. COPE 43.59 Ac.

74 a.

B. REMINGER 478-955 571-889 582-1272

32

24

* Inadequate description

RELATIVE REPRESENTATION

A	B	C	D
E	F	G	H
I	J	K	L
M	N	O	P

356-341 576-1049 3A. M. LESIAK

684-432 1.78 A J. & E. LESIAK 2 A.

675-486 E. MIERZWINSKI

R. RODDIE 699-68 2.15 Ac.

L. & T. KRAMER 10 Ac.

R.A. KRAMER 20 Ac. 698-1102

A. & K. PIOTROWSKI 621-415 10.43 Ac.

25

1.6BA. 621-417

732-1192 574-563 C.J. & F.I. MESTON 1.65A.

E. & K. Armstrong, JT. 706-487 1.629 Ac.

C.A. & C.J. STELLATO 792-769 1.64A

R. & L. CZIER 816-1102

L.E.C. FEAST 611-557 1.609 A.

R. HANN 655-1090 3.206A

G. & D. Goldney 708-1168 1.735 A.

C. & M. BROWN 1.68A. 629-536

201-27 CL. TRUST CO. 17.47 A.

E.C. WIEBUSCH 237-953 2.0 Ac. 653-580

I. & D. WIEBUSCH 585-966 2.0 Ac.

J. RORIMER ET AL 233-235 221-369

137.354

137.196 M. WEBB

187-116 R.S. JACKSON 101 A.

JACKSON ROAD

427-266 732-348 3.22 N. & F. KILBY

726-15 R. & D. OSBORNE 2.46

31

51.50 A.

S. MAIZNER & D. GILLETT, TRUSTEE 550-1053

822-1292 33.148 Ac. P.C. ROPP 597-69 A. & B. 1/8 INT REGAN 692-1171

M.A. & P.A. BENSAMIN

417-40 A. & E. KARL

13.38 A.

26

242-178 R. & B. NESLUND 813-561 733-44

J.R. & I.E. QUIGGIN 679-1384 4.11 Ac.

J.R. & I.E. QUIGGIN 2.1 Ac. 2.0 A. 734-1011 *

CITY of SOLON, OHIO 558-16 38.69 Ac.

23 BAINBRIDGE - I

NORTHWOOD LAKES CONDO. PH. 1
VOL. 17 - PGs. 41 TO 46:
BLDG. 1 K. & K. HUTCHISON 830-1283
BLDG. 6 R. & MEYERS 817-655
BLDG. 8 T. & K. HOAGLIN 817-147
BLDG. 9 R. & J. TYRRELL 816-1240
BLOCK "A"
BLOCK "B"

SCALE 1" = 300'
JAN. 1, 1989

SEE DETAIL SHEET 2-W

SEE DETAIL SHEET 2-X

TR. TWO

TR THREE

BANBRIDGE J

MATCH LINE

MATCH LINE

* INADEQUATE DESCRIPTION

RELATIVE REPRESENTATION

A	B	C	D
E	F	G	H
I	J	K	L
M	N	O	P

SCALE 1"=300'

JAN. 1; 1989

TRACT TWO

TRACT THREE

* Inadequate description

RELATIVE REPRESENTATION

A	B	C	D
E	F	G	H
I	J	K	L
M	N	O	P

BAINBRIDGE-K

SCALE 1" = 300'

JAN. 1, 1989

TRACT TWO

TRACT THREE

* Inadequate description

RELATIVE REPRESENTATION

A	B	C	D
E	F	G	H
I	J	K	L
M	N	O	P

BAINBRIDGE - L

CITY OF SOLON, OHIO
558-16
38.69 ac.

B. LEBLANC
705-526
1.5470 Ac.

585-648
782-606
B.S. & S
SOFRANKO

800-1186
1.55 ac.
J.D. & L.M. HEUN

558-18
N 1.62 ac.

S. MAIZNER, & D. GILLETT, TRUSTEE
550-1053
51.50 ac.

A. & B. REAGAN 1/3 INT.
692-1171

R. CROPP
597-69
33.148 ac.

32.9960 ac
822-1292

M.A. & P.A. BENJAMIN

A. & E. KARL
613-485
5.793 ac.

C. & K. WEIKART
803-972
2.18 ac.

736-532
J.S. & P.J. SEINK
2.882 Ac.

C.L. BALK
607-48
7.36 ac.

L.M. WICK
558-1124
8.36 ac.

J & D. BOHRER
621-1213
2.46 ac.

L & A. CABOT SR.
631-761
1.67 ac.

A. WEBB et. al.
272-286
152.80 ac.

P.R. & J.A. SEMALL
795-237
2.82 Ac.

D.R. ROLFE
689-1180
3.254 ac.

H.E. & O.G. BARRY
582-680
3.56 ac.

L. JANITOR
254-250
3.90 ac.

J. Bib Ferguson
CH-737546

800-780
800-784

D. & V. KING
424-148
4.01 ac.

J.M. NORMAN
319-397
469-964
3.997 ac.

739-461
R.L. & N. SCHIRMER
5.028 Ac.

739-457
E. & M.A. GEREZ
5.060 Ac.

800-782

3.78 Ac.

T. LUCEY

31

R & D. FILL
591-870
5 Ac.

I. FILL
587-967, 969
10.00 ac.
768-118

J.W. JACOBS & H.K. DAVIS
765-914
5.0 Ac.

J.D. & S.M. DAVIS
765-912
5.0 Ac.

CARL T. JAGATICH
J. DABROWSKI
844-1002
460-923
25.85 ac.

R.A. Jurek
659-152
5.00 ac.

C. CHURCHILL
299-179
5.00 ac.

L. GODFREY
633-170
775-160
5.003 ac.

D. & P. BOWLER
2 Ac.
806-1255

SW. FANARA
296-557
733-596
4.94 ac.

E.C. & K.L. VAUGHAN
599-924
10.00 ac.

H. MLASI
667-72
8.532 ac.

26

L.A. MacNAB
812-579

W. & R. O'NEAL
711-497
5.524 ac.

711-262
J.A. & E.A. ZAHURANEC.
40.71 ac.

CITY OF SOLON
546-755
3.67 ac.

V.F.W.
SOLON POST
#1863
556-385
4.24 ac.

B.P.L. EASEMENT - 520-491

ROOT

PETTIBONE ROAD

T. KULISH
335-526
5.00 ac.

NORTHFIELD PARK Assoc.
542-1351
84.36 ac.

F. PALLADINO
617-807
2.27 ac.

R. & M. MERCHANT
2 Lots
663-96

G. CAMPELL
463-419
3.07 ac.

R. WHITHEM
303-260

M. SCHEUERMANN
235-158, 559
599-464

BARTOLONE
CH-7273
6.79 ac.

1/2 (1/7 Int. = F.P. Vrabel & H. Lyons
697-1308
36.49 ac.

D.A. & C. SITKO
794-272
500 ac.

H. HOEHN
635-524

R. & A. KOLAR
659-143
1.60 ac.

J. & C. BONAKDAR
A. KUHAR
1.33 ac.
829-615

C. KILBY JR.
663-709
744-1101
1.65 ac.

M.K. TYLICKI
Sc. GORDON

R.M. MERKER
697-1028
1.69 ac.

3. JAMESTOWNE SUBDN
VOL. 11-PG. 135

1. 1.668 ac.
S. & B. CHERASO
782-855

2. J. FERERCIE & D. JANKOWSKI
583 ac. 665-595

728-1033
J.G. KOZLOWSKI
9.580 ac.

734-675
1.971 Ac.
W.G. PRESTON

W.G. PRESTON
1.62 Ac.
774-808

K. LAXTON
5778-1238

B. COPE & D.G. HENRY
770-392

F.H. HENRY et. al.
485-251

G. & J. HENRY
623-437

R. & J. SMOLA
633-968
1.54 ac.

J.J. & K.K. Hattendorf
715-209
1.62 Ac.

791-1007
J. Maduri
703-796
1.764 Ac.

734-1444
W.R. & P.M. CORLETT
1.62 Ac.

J. & B. HENRY
623-441
811-243

F.H. HENRY et. al.
485-251

A. & P. & G.D. SCHWED
10.26 ac.
690-56

27

F.H. HENRY et. al.
485-251

Total Acreage:
38.30 IN LOT 22
110.27 IN LOT 27

B. COPE & D.G. HENRY & CO-TRUSTEES
770-392

F.H. HENRY et. al.
485-251

723-815
J.F. & G. HENRY
6.56 Ac.
BP# 1013

L. LUCEY
7344
7329
7351

F.H. HENRY et. al.
485-251

C.E. & M.C. REX
158-671
4.17 ac.

N

SCALE 1" = 300'
JAN. 1, 1989

#1 - JON. PALLADINO, JR. --- 802-399 0.865 Ac.
#2 - " " " " --- " " 0.137 Ac.
#3 - " " " " --- " " 0.288 Ac.

TRACT THREE

CUYAHOGA COUNTY

30

R.A. WASICHEK
.54 ac.
631-406

R. HEDGES
568-533
8.70 F

A. & T. DYNOWSKI
424-779
3.00 ac.

T.M. McGARRY
697-1179

HEDGES
4 lots 1.32 Ac.

A.R. PARADISE
1.00 ac.
542-319

351-119
305-69
FEEDLE

NORTHFIELD PARK ASSOC.
810-619
39.06 ac.

S.R. 43

B.P.L. CO. - 520-497

R.R.

BAINBRIDGE INVESTMENT ASSOC.
63.68 ac.

509-15

KENT ROAD

29

64.675 Ac.
512-644

F. & L. HOEHN
808-1198
1.32 Ac.

J.P. & G.S. SIRNA
535-1068
732-192
2.755 Ac.

D.B.M. BUILDERS INC.
683-1154
633-1156
739-167
766-1186
761-1183
470-1183
E. MOSHER
433-682

B. MOSHER
726-353

562-3033
J.E. BURNS
735-814

J. & T. BURNS
710-115
2.72 Ac.

42 ac.

60 ac.

FUNTIME INC.
501-36

GEAUGA LAKE ROAD

FUNTIME INC.
501-36

GEAUGA LAKE

56.13 ac.

26.75 ac.

2.00 ac.

4.06 ac.

1.66 ac.
520-171

FUNTIME INC.
546-54
45.35 ac.

FUNTIME INC.
11.61 ac.

N 1.00 ac.

4.00 ac.

(E. of OLD GEAUGA LAKE ROAD)

DEPOT ROAD

SEAWORLD OF OHIO
546-50
17.17 ac.

28

GEAUGA LAKE

5.565 ac.
Z 546-36

2.53 ac.

SEA WORLD OF OHIO, INC.
509-437
12.80 ac.

* Inadequate description

RELATIVE REPRESENTION

A	B	C	D
E	F	G	H
I	J	K	L
M	N	O	P

BAINBRIDGE-M

SCALE 1"=300'

JANUARY 1, 1989

TR. THREE

BAINBRIDGE-N

* INADEQUATE DESCRIPTION

RELATIVE REPRESENTATION

A	B	C	D
E	F	G	H
I	J	K	L
M	N	O	P

23 22 21 20 19 18 17 16 15 14 13

CHILLICOTHE ROAD

PETTIBONE ROAD

RIVERS EDGE DRIVE

RIVERSIDE DRIVE SOUTH

RIVER

CHAGRIN

ELIZABETH LANE

CASCADE COURT

TIMBER TRAIL

HIGHPOINT

YORKSHIRE DRIVE

CAMEWOOD PLAT VOL 13 PG 37-40

VOL 14 - PG 65

152.50 Ac.

107.66 Ac.

38.1878 Ac

746-867

50.38 Ac.

22.96 Ac.

11.711 A.

4.89 A.

19.19 Ac.

RIVERS EDGE COMMONS, INC. VOL. 11 PAGE 39

681-571

R.E. KING 611-1273 2.507 Ac.

11.2 A.

TOTAL ACS { 110.27 IN LOT 27 38.30 N.E. OF RR 32.13 Ac. IN LOT 22

770-392 B. COPE } CO-TRUSTEES
DG. HENRY }

F.H. HENRY et.al. 485-251

B. COPE } CO. TRUSTEES
D.G. HENRY } 770-392

J. & S. PLAVNEY 808-935 5.81 Ac.

SCOTT R. HENRY 789-761* 789-763 OK

S.H.P. BECK 665-1305 1.69 A.

6.163 Ac.

FUN TIME, INC. 946-54 43.35 Ac.

C.E. & M.C. REX 758-671 79.798 Ac. (per Deed)

R.L. & K.J. LUCEY 800-782 5.009 Ac. 9.80 A 307-40 307-37 154-188 3354-7

3.27 Ac.

800-780

THE CLEVELAND TRUST CO.

862-625 7.84 A. J.H. & P.R. Tumbush ~~OLD SITE~~ 553-1238 ~~R.F. & A.D. SAARI~~ ~~715~~

~~T.S. Hall~~

~~Hall~~

~~Hall~~

M.& R. Investment Co. etal. 576-656 87-415 362-579 203-B: 214-402

T. & M. Clossen 463-125

W.N. BECKER 661-462 1.653

A.F.C. BERG 818-784 1.5

F.L. & D.O. KEEHL 1.950 Ac. 734-296

J.W.L.J. BUNDUS 785-420 1.55 A.

L&H. Scaglietti 629-1276 1.55 Ac.

7113-984 B.+R. PIONTKOWSKI 729/16-6 1.55 Ac.

G.G.& L. BRUCK 803-914 1.587

803-914 1.632

N.W. PIUNNDE C. REPP 651-217

R.E. & M.A. McMAHON 791-140 1.594 Ac.

T.T. & A. POPLAR 726-736 1.572 Ac.

T.T. POPLAR 780-427 1.572 Ac.

653-1121 1.572 Ac.

C.W. & L. PITAK 653-1126 1.572 Ac.

E.& B. BARTOSHEK 822-5336 1.572 Ac.

H.A.L. FORSTER L.522 Ac. 771-29

67. S.J. & C.R. MCKENZIE 819-1404 1.572 Ac.

66. R.R. & E.K. LUFKIN 557-127 621-821

65. R.D. KAY 621-256

64. 716-473 M.S. & C.W. WHEELER

63. J.P.E.R. FORD 887-3057

62. R. & J. Roberts 791-679

61. R. BOND, Jr. 806-724

60. R.L. & S.L. ANDREE 739-698

59. S.K. & C.L. HARDIMAN 755-956

58. 673-281 R.A. & M. FORSTER

57. C.R. & D.A. MAGDA Jr. 764-1098 P.R. C.A.M.W. T. TABOMMER 813-1744

56. D.R.C. MARTIN 887-280 E. & B. SLIVNICK 798-167

55. J. & M. PRENDERGAST 647-2476 731-3172

54. D.R. & D.G. KNUTSON 723-1504

53. D.R.C. SMITH 836-534

52. J. & S. ALLISON 744-249 621-1671

51. J. CHAPMAN 623-1423

50. N.L. Jamali 780-1230

49. F.M. KLISA 706-572 619-7365

48. TERRENCE C. & JEANETTE KNAFF 711-840

47. J.R. & J.M. KASKASZ 721-749 653-343

46. P.M. & L. LEWINSKY 740-654

45. A. & S.E. FINET 770-934

44. T. M. & L.C. Fogler 740-458

43. P.R. & D.S. ETSLER 36 753-1267

42. G.H. & P.K. FOX 758-727

41. S. & T. Consolo 615-818

40. C. & D. Ostberg Sr. 633-45

39. K. & S. Heidelaff 810-1210

38. G.N. & K.E. BURG 736-937

37. M. & A. Scallone 793-205

36. A. CHAPMAN 705-500

35. J. & M. YANNAMI (704)

34. F. SABRANSKY 665-921

33. M.S. CHAPMAN 643-633

32. W. & S. ZEIBER 13

31. F. & D. LOCKWOOD 739-1060

30. M.S. & D.E. FREEDMAN 770-98

29. J. & C.M. BUGOS 776-68

28. M. & A. BALLARD 782-583

27. T.C. & C.J. LEQUYER 697-254

26. R. Sugra C. Borsay 804-840

25. H.E. STECIOW 715-805

24. W.E. & K.J. FORTNEY 739-810

23. C. & D. O'Brien 693-4773 6077-326

22. W.A. & R.C.H. DORENKOTT 753-985

21. W. & W. CLARK 782-1283 3.01 A

20. P.L. CARSON 731-905

19. G. & J. RICCELLI 783-215

18. M.J. BANKMAN 677-1367

17. E.H. & D.M. CARTER 746-414 3 A.

16. N. & P. BODEN 819-781 3 Ac.

15. T. & N. CERCEK 747-338 3 Ac.

14. M.J. CERCEK 747-336 3 A.

13. A. & M.K. KUZMIN 744-381 3.0 A.

12. L.F., Jr. & D.M. CONROY 740-719 3.0 Ac.

11. 726-60 Ronald L. Kaufman

10. L. & M. COZZENS 713-691 3.01 A.

9. L. & M. COZZENS 709-997 3.21 A.

8. J. & G. Kessler 787-334 3.00 A.

7. R. & S.O. CLANCIEW 3 Ac.

6. J. & M. Radford 784-690 3.06 A. 3.12 A.

5. A.M. & T.A. PLETKA 163-152 3.12 A.

4. 729-372 J.J. & S.G. DORTHUY

3. 766-1178 J. & N.S. ZUGAY 755-1205 3.24 A.

2. D. & M. Radford 784-690 3.06 A.

1. T.M. & K.L. SPETH 734-200

2. 711-783 LEONARD & DIANNE M. DECARLO

3. ESTATE OF SELMA SICKA 635-3103

4. M. & D. MARKS 819-832

5. R.J. & J.A. ZAB 625-163

6. L. & J. NOVOTNY Sr. 631-1041

7. J.W. BUCHER JR. N.A. CARRIERO 822-1327

8. 734-382 T.E. & F.J. BLAZEEN

9. M.R. & B.A. KERNER 675-180

10. A.M. & W.D. CONDER 669-597

11. R.J.C. FANGER 745-804

12. J.B. & M.A. ANDERSON 675-859

13. 734-382 T.E. & F.J. BLAZEEN

14. 647-710 M.H. & D.L. PRONER 3.01 A

15. G.P. & S.L. ROKOSKIE 807-913, 1227 3.01 A

16. D.A. COZZENS 695-1416

17. 780-4285 Ek. & T.L. Chmielewski

18. H. & L.R. HAVELKA 761-1077 3.1 A

19. 819-523 H. LAKIS 17.63 Ac.

20. C.E. & D.E. Harris 813-1224

21. K. & S. DOHERTY 4.3341 Ac. 809-699

22. CHAGRIN VALLEY CONST. 3.9575 A. 809-692

23. Chagrin Valley Const. 48598 Ac.

24. R.P. & V.E. ROHALEY 738-B

25. Richard E. Barris Jr. 717-981

26. C.E. & B.A. JOHNSON 760-424

27. J. & C. TEWELL 818-73

28. T. DIMORA 738-496

29. J. & L. WEINER 663-249

30. T. & M. McCALL 647-479

31. M. & R. KRAUSE 759-536 1.62 Ac.

32. A.M. & T.A. PLETKA 163-152 3.12 A.

33. R.P. & V.E. ROHALEY 738-B

34. 780-763 S.W. DUNLAP

35. D. & E. FRANTA 816-856

36. T.K. TUPA 665-469

37. 20. R. & T. TUPA 665-719 637-383

38. R. & J. BOSTA 881-1050

39. R. & P.N. Hershberger 787-837

40. A. CHAPMAN 705-500

41. J. & M. YANNAMI (704)

42. D.G. & L.F. ROBERTSON 744-1112

43. M. & L. Eigenfeld 635-233 661-838

44. K.S. & D.J. MOSS 742-80

45. R. & B. MATTHEWS 817-688

46. G.M. Lester 794-970

47. M.L. & V.S. HOYLE 761-810

48. R.L. & L. HERMAN 724-773 661-413 1.771 Ac.

49. M. GLATT & 670-7358

50. K. & T. WILKES 780-1279

51. J. & C. SCARL 779-586

52. W. & D. BILINSKI 684-292

53. 793-205

54. M. & A. Scallone

55. F. SABRANSKY 665-921

56. M.S. CHAPMAN 643-633

57. W. & S. ZEIBER 13

58. J. & M. ANDERSON 675-859

59. 745-804 R.J.C. FANGER

60. M. & W. HARRIS 704-1837

61. D. & E. MORGAN 789-401

62. LEA SZAKACS 557-1209 426-309

63. R. & T. BIENIOS

64. 1.598 Ac.

65. M.F. & M. CONLEY 821-57

66. 1.52 Ac.

67. E.S. DUNCAN 789-1259

68. 721-249 E.T. WARD

69. 1.537 Ac.

70. B.T. & D.M. SCHOLTZ 755-263 1.538 Ac.

71. 643-1209 4.533 Ac.

72. D. & T. Shapronoff 613-1206 615-1838

73. 738-498 T.M. DIMORA 1.522 Ac.

74. 711-840 TERRENCE C. & JEANETTE KNAFF

75. E.M. KLISA 706-572 619-7365

76. N.L. Jamali 780-1230

77. J.R. & J.M. KASKASZ 721-749 653-343

78. W.L. & E.L. BICKING 717-1084

79. 2.10 Ac.

80. W.L. & E.L. BICKING 677-369

81. J. & M.H. Romanov

82. E.W. & M.A. DOWNER 722-375 656-2

83. J. & D. Yanez 623-222

84. T.L. Hebenstreit 625-733

85. R. & M. Mangialli 633-608

86. W.L. & D. RUCKI 810-984

87. 728-812 778-155

88. W. Pirman 623-933

89. 685-1263 E.J. JAGRITCH

90. 103 T. & C. CHURCHILL 663-993

91. 104 K.S. Harold 619-83

92. 665-615

93. 105 D. Graham D. Haug 623-318

94. 106 S. & H. Thornton 619-85

95. D.R. SHAMROCK 810-63

96. 107 A. & M. SMITH 733-678

97. 108 T. & K. LEITZ 887-3586

98. 109 J.M. MORRIS

99. 110 K.E. PATRIK 681-1138 621-1962

100. 111 621-1247

101. 112 T. & C. CHURCHILL 663-993

102. 113 J. & M. GARAGOU 622-246

103. 114 J. & C. WALBECK 621-915

104. 115 720-230

105. 116 G. & B. ANSORGE

106. 117 A. & W. PAVLISH 678-1362

107. 118 D. & B. WINTER 621-506

108. 119 M.J. & M. FRANKE 746-626

109. 120 R.J. & C. MILLER 732-8

110. 121 T. & C.M. PITTS 625-474

111. 122 G.A. & K. FERRITTO 623-1188

112. 123 C.P. & M. KAYE 734-1319

113. 124 F. BLASI 605-6590

114. 125 619-1361

115. 126 D.A. HOWARD 621-555

116. 127 N. & B. HADAD

117. J. & K. BISBLER 617-3460 732-1042

118. D. & B. KNOX 651-9780

119. R. & S. 831-2855

120. S.L. Carpenter 590-1055 R. & P. 831-2855

121. J.F. & M.E. GALLAGHER 750-1015

122. 608 Ac. F. & M. HARTL 665-1558

123. K. & K. BURTON 758-1251

124. J. & A. Sansavera 800-383

125. R. & B. Whittaker 786-8360

126. W.C. HUGHES 637-1030 657-997

127. R.L. Wonderlich 3.943 Ac. 680-1153

128. T.A. & P.E. NOBLE 643-385 2.239 Ac.

129. P. & C. Vinocur 708-945 2.521 Ac.

130. 2 A. SEA WORLD OF Ohio, Inc 317-718 379-920

131. SEA WORLD OF OHIO, Inc. 550-721

132. 507-437 7.6 A. SEA WORLD OF OHIO, Inc.

133. R.A. WRIGHT 635-919 2.083 Ac.

134. R.V. & G.D. Schroeder 725-118 JOINT ☎

135. E. & M. MANAGEMENT 730-344 650-1

136. 1.608 Ac.

137. 1.55 A.

138. 1.55 Ac.

139. 1.632

140. 1.587

141. 1.55 A.

142. 1.55 Ac.

143. 1.55 A.

144. 1.55 Ac.

SCALE 1"= 300'

TRACT THREE

* Inadequate description

RELATIVE REPRESENTATION

JANUARY 1, 1989

A	B	C	D
E	F	G	H
I	J	K	L
M	N	O	P

BAINBRIDGE-O

SCALE 1"=300'

JAN. 1, 1989

RELATIVE REPRESENTATION

TRACT THREE

AUBURN TOWNSHIP

SKAGIT COUNTY

10

210-84 M.&A.CHIRTIA 40A.

686-1296

E.L. PLOTT 6.31A.

G.T. & J.A. GAITAN 765-307
680-471 7.14Ac

M. Kordic 669-108
J. Ivanovich 670-1280 1.14Ac

R.W.& E.T. NOEL 685-511 12.06A.

10-639 CEM.

678-19 3.5 Z.W.HEGEDUS

734-229 E.F. & I.F. PATEREK 6.84Ac

402-300 1.53A L.&R.Jones

734-227 E&I.PATEREK 5.31A

11 5.28 A.

237-307
224-384 L.S.HEGEDUS JR. ET AL

237-343 C.H. TAYLOR 1Ac.

J. PALLADINO, JR. 794-364

28.46 Ac.

7

558-420
819-1239

C.& R.A. MITCHELL, JR 21.75A.

30A.

A. Hyler 463-451 807-1017

R.& H. BOUR 662-347

2.642 Ac.

2.51Ac.

WILLIAMS TO A.L. SCHMIDT Vol. 18 P.104

532-468

T.& M.I. STAER 756-1086

5A.

G. Puffer 591-38 2.25A.

F. STREFKI 611-953

K.S. BARTHOLOMEW 611-965

H.& E. BARTHOLOMEW 464-362 589-680

390-380 272-516
977-465 589-680 599-707

403-780 H. Schrader

Vol. 8 - Pg. 91

430-375

WILLIAMS Dr.

9.392 Ac.

233-7, 237-12 M.J. Magree 19.41A.

C&C. Markobaisky 601-89

1.04 A.

520-615

3.105

R.B. MURPHY 791-1297

M.W. GOSZLER 558-477 732-1247

E.C. LEWIS 365-400

7.10 Ac.

J.A.+S.M. GUIDETTI 607-346 732-1071

3.10Ac.

N R&M Estrada 1.A. 638-716

P/T NILNY 637-900 2.36A

T&L LOOP 477-372 6.134 A 671-1162

C&L GAITAN 2.7Ac

687-386 D.J. VEKAS 0.98 Ac.

687-384 D.J. NEVERS 0.98 Ac.

D.& J. VeKas 617-3 4.94 A.

492-374 C. Wells 4.7A.

203-525

6

F.J. PATEREK 611-161

424-364 R.& T. LEVIS 2A.

439-668 E.W. RICHARDS 1.5

430-396 M. Lutus

R.& R.C. ZISK 579-96 1.5A

2.5A.

R.& P. BUTLER 621-956 2.50A

W.& A. Allgeier 0.768A.

159-408

R.A.+S.A. WILLSON 731-964

1.73 Ac.

R.& K. ZISK 546-838

703-391

R.+C. Rosenberger 459 A.

D.+ H. COOPER 790-607 5.45A

D.H. + K. RAINES 10.55Ac 791-530

718-452 S.&R. PATEREK 12.15A. 5A

G. Addison 429-561 751-1222 1.5

G.H. ADDISON 764-342 1.5A

434-431

64.88A.

E.J. MURPHY 797-40 2.1

95.91 A.

25.03A.

140.52 Ac.

H.A. EDWARDS ET AL 621-78

64.5A

12

5

H.& J. EDWARDS 617-522

669-414

34A.

51.31 Ac. F.& M. KNOPF 669-414

F.& M. Knopf 64.18 A.

4

13.34Ac.

V.& M. Howard 591-587 763-12

R.& R. Taylor 591-589 13.944A.

C.E. Malz 591-591 13.943A.

R.& R. Taylor 501-662 8.56Ac.

5.000 Ac.

S. Kler Jr. 698-760

T.J. & D.J. EGAN 687-117

L.A.J. FRANKO 714-182

R.& M. Reed 593-393

R.+T. Peasant 706-39

112.5

R O A D

2

758-1285
684-451

M.G. PILNY 104.145 Ac.

783-82 73361-E G.A. LUTKUS 4.484Ac

629-726

I & F. GERSTENFELD 11.13 A.

660-93

221-617 H. BURNS 10A.

661-221 S&V. NANGIA 3.32A

FE & D.A. BETZ Hankee 643-351 6.68A

J. & P. LISY 607-1150 3.12A.

J. STORER & E. HUSNI, TRUSTEES OF STORER, HUSNI, & ASSOCIATES, INC. EMPLOYEES RETIREMENT TRUST 556-1169 72.88 Ac.

A - PARCEL #1 811-377;81;83

3

1A. 1.25A

& 206-413 M. SZOKA 357 & E.M. MORLEY 516-516

A - PARCEL #2 775-548 811-377;81;83 371 MERIDIAN TRUST CO. TRUSTEE for M.M. PERALTA, IRA ROLLOVER ACCOUNT

95.91 A.

H&I. HOFFMAN 10A. 711-155

A - PARCEL #2 24.9 A.

680-680 C.E. TAYLOR H.A. & J.R. Edwards

2.1 Ac.

31.07 A.

234-199

C.O. 246

PARCEL B - VOL. 775-548 MERIDIAN TRUST CO TRUSTEE for M.M. PERALTA 371 811-377;81;83 32.9905 Ac

6

* Inadequate description

A	B	C	D
E	F	G	H
I	J	K	L
M	N	O	P

BAINBRIDGE - P

TANGLEWOOD SUBDIVISION

(IN FOUR SECTIONS)

SEE INSET AT RIGHT

TANGLEWOOD TRAIL 60'

NORTH BROOK TRAIL 60'

600' FUTURE ROADWAY

FOR FUTURE DEVELOPMENT

HASKINS ROAD 60'

LONG MEADOWS TRAIL 60'

SUGAR HILL TRAIL 60'

MATCHLINE Z

BAINBRIDGE-Q-S-NNE

GOLF COURSE

TANGLEWOOD ASSOCIATES, LTD
684-1010-1017

SUBDIVISION #5
SUBDIVISION #6

N

D.C. McLENNAN 515-0406
SUBDIVISION #5

174 S.&K. SCHAEFER 553-1304

173 M.A. KRAVANYA 553-199

172 W.E.R. MUNDAY 514-404

171 W.H.&V.E. UNGER 524-454 587-672

170 J.&S. PEASE 513-053

169 R.&B. MOSS 515-270

168 B.R. 822-153 822-1021 MILLER 743-775

167 M.R. FALK 609-1136

166 W.A.&R.H. Day 538-1299

165 T.R.M.C. DUSSNER 690-141

164 M.C. ELLIOTT 765-418

163 J.W. DAVIN 714-226

145 C.L. RUDOLL 814-483 477-199

146 T.&M. LIME 657-348

147 723-715 R.E.&H.K. SICKER

148 J.&C. Lammert 805-1846

149 B.F.&J.W. TORRES 734-1001

150 R&T. ETTINGER 733-1008

151 T.P. Banz, Sr.+ J.R. Banz 715-106

152 T.A. MOORE + J.E. DeMURE 750-886

153 G.C.+T. BAKER 685-519

154 C.E. BRIGGS, Jr. 772-554

155 W.L. TRAHAN 528-205

156 C.&L. BUCKNELL 611-1289

157 R.S. GILBERT 805-1126

158 R.L. CARR + 775-101 BEND 0.784AC F.+S. STUDIO

159 T.&J. JONES 679-944

160 .113AC

161 D.+A. McINTOSH 799-4416

162 WESTCHESTER ESTATES, INC. 512-664, 674

JANUARY 1, 1989

RELATIVE REPRESENTATION

* Inadequate description

BAINBRIDGE-Q-N

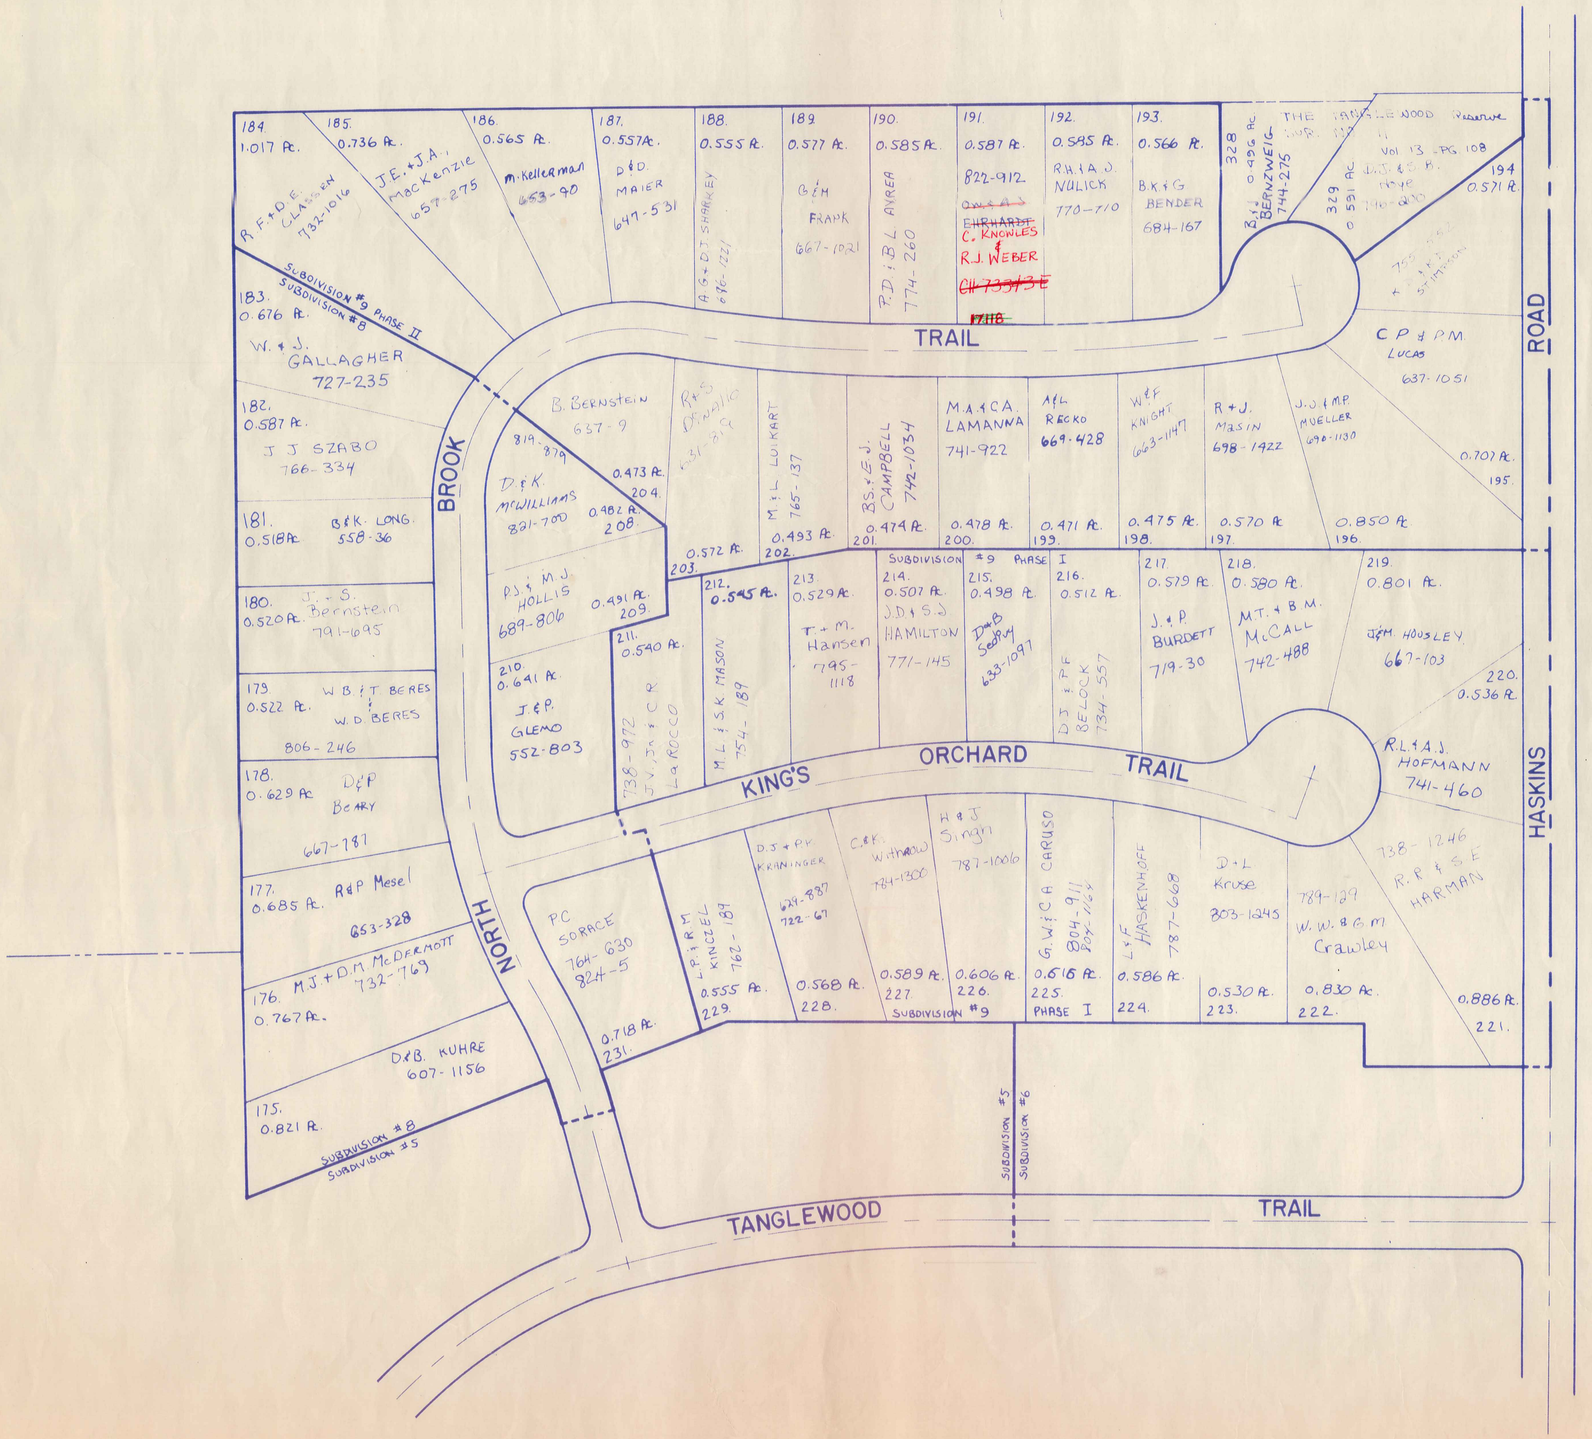

RELATIVE REPRESENTATION

January 1, 1989

* Inadequate description

Q - NNE

TANGLEWOOD SUBDIVISION

(IN FOUR SECTIONS)

N

306

CHILLICOTHE ROAD 60'

BLOCK "A" - CONDOMINIUM III

450.50' STRIP X 36' WIDE DEDICATED FOR FUTURE ROADWAY

PARCEL #1

SETTLING POND

DC McCLENNAN 515 - 406

Jan Lee Mc Clennan
599-934
1.992 Ac.

D.C. McCLENNAN 515-406

PARCEL #5

TANGLEWOOD ASSOCIATES, LTD
684-1010-1017

GOLF COURSE

JANUARY 1, 1988

RELATIVE REPRESENTATION

SUGAR HILL TRAIL 60'

TANGLEWOOD ASSOCIATES, LTD
684-1010-1017

SEWAGE TREATMENT PLANT

DAM

TANGLEWOOD TRAIL 60'

PARCEL #4

Tanglewood Lake Association
532-692
2.94 Ac.

PARCEL #3

TANGLEWOOD LAKE

TANGLEWOOD LAKE ASSOCIATION
512-217

SUBDIVISION #1
SUBDIVISION #2
SUBDIVISION #3

GOLF COURSE

TANGLEWOOD LAKE ASSOCIATION
674-201

BLOCK "E"

BLOCK "D" - RESUBDIVISION: VOL 9, PG 33

BLOCK "C" - CONDOMINIUM

TANGLEWOOD TRAIL 60'

LAKE FOREST TRAIL 60'

TANGLEWOOD LAKE ASSOCIATION
674-201

BAINBRIDGE-Q-MM

* inadequate description

PARCEL #3

(122)

325 0.867 Ac. — See Sh. #1 ONE

L+G Cartwright 803-328

A. Mindick 835-740

R+A Smith 635-359

R & J Blumer 484-761

54 Rtd Takacs 810-723

53 J. Johnson 485-355

J. Fox - 496-660 & 515-718

GOLF COURSE

-TANGLEWOOD ASSOCIATES, LTD III 684-1010-1017

SUBDIVISION 2 / SUBDIVISION 6

SUBDIVISION 6

D.L. 13 / D.L. 14

J. Fox - 496-660 & 515-718

SUBDIVISION 6

326 0.638 Ac.

327 0.487 Ac.

J+H L.L. Leonetti 731-1031

THE TANGLEWOOD SUB. #11 — VOL. 13 P. 105

SEE MAP G

TANGLEWOOD GARDENS CONDOS

BUILDING "I": Vol. 16 Pgs 3, 4, 5

101. A.J. & A. PIRONE 785-341

102. K.F. Lockemer 773-733

103. J. & L. Campbell 793-609

104. JS Cooke III, et al 770-883

201. R.H. & D.L. TOUZALIN 782-775

202. G.M. GOLDSMITH 774-722

203. D.M. DeMUCH 778-825

204. C.P.& E. Chontos 773-1092

EAST BROOK TRAIL

EAST TANGLEWOOD CONDO.

BUILDING "A"

1. CAROL TELLING 717-817
2. P.J. & H.J. HOLLIS 728-202
3. M.L. WITMER 717-881
4. A. Bachens 822-183
5. C.J. TELLING 779-601
6. R.M. THOMSON 679-1375

BUILDING "B"

1. J. EISENBERG 686-1
2. C.E. HELLBERG ---- 722-991
3. W & H FRANK 653-820
4. R.M. & K.M. STROZYK 720-400
5. S.F. & J.M. PIATT 747-525
6. I. MICHAEL 629-400
7. R.R. & L.E. GLEW 718-691
8. B.B. Elias 702-959

BUILDING "C" vol 12 p. 99

1. K.G.G. BERRY 718-757
2. E.E. Gottschalk 722-1180, 787-1077
3. L. & M.K. MARTIN 728-849
4. K. & J. LaRue 794-182
5. M.J. BLACK 692-536
6. J. FARRAN 635-1039
7. J.M. TAYLOR 732-972, 809-673
8. L.L. Morton 794-444

TANGLEWOOD GARDENS CONDO'S

BUILDING G VOL. 14 - Pg. 53

101 S.J. KOFRON 773-282

102 J. Moss & B. Landsman 819-1083

103 L.B. Venturi 698-346

104 R.H. BURKE 764-1180

201 Shirley Lockhamp 790-1165

202

203 J.M. Gaskill 695-1224 (WEM - Contreras)

204 H. & H. RENAU 777-474

TANGLEWOOD GARDENS CONDO'S

BUILDING H VOL. 13 - P 149

101 L. WEINMAN --- 739-661; 769-187

102 A.M. GETZLOFF 763-1173

103 D.A. DAVENPORT 736-1073

104 R.M. NAVEN 681-104

201 T.G. & H.G. SALARY 732-1132

202 - J.L. JOHNSON ~ 686-3416

203 R.H. & D.L. TOUZALIN 746-560

204 V.P. MATTA - 684-379

288 0.818 Ac. D.J.H. Smith 812-761

289 0.584 Ac. R.J. & P.J. GILL 746-1020

290 0.459 Ac. F. REGALBUTO 754-341

291 0.459 Ac. 722-365

J.V. & D.D. SPRAGUE 724-521

292 0.470 Ac. Mrs. Margaret A. 623-1283

293 0.588 Ac. R.M. & T.M. KENT 772-968

294 0.708 Ac. M. & M. Cyphert 710-1208

295 0.561 Ac. W.F. & V.M. Martin 645-783

296 0.585 Ac. J.D. LEONETTI 672-656

J. & I. LEONETTI 441-1067

0.586 Ac. 297

0.585 Ac. 298 C. & S. Smith 635-1115

115.00'

TANGLEWOOD LAKE ASSOCIATION 1.114 Ac. 674-205

SOUTHBROOK TRAIL 60' R/W

281 0.661 Ac. J. & J. MILLER 809-1230

286 0.510 Ac. J.M. CASSIDY 691-1134

J.R. Hendricks 796-308

285 L.M. & J. Sandza 0.461 Ac.

284 0.479 Ac. M.M. Troughton

283 R.J. & M. BLAKE 0.416 Ac. 808-577

282 0.581 Ac. P. & G. G. GROSSO 743-761

M.A. CAMPBELL 673-1257 779-713 301 0.681 Ac.

730-559 J. SHAHINIAN 300 0.628 Ac.

R. & K.A. DEBLASS 760-605 302 0.681 Ac.

734-636 S.J. & K.A. FERRARI 303 0.536 Ac.

D.R. & S. CLARK 731-710 304 0.519 Ac.

305 0.550 Ac. A.M. & M. SORENSON 803-1466 731-1183

277 0.711 Ac. 695-488 685-449 B.R. & B.A. CAUNTER

278 0.503 Ac.

279 0.556 Ac. 762-1096 J.R. & B.L. REED

280 0.501 Ac.

761 LT.B. & L.M.J. SHELLITO

276 0.551 Ac. W.R. & B.J. HOWARD 683-12

275 0.529 Ac. 795-1165

274 0.544 Ac. S.M. & M. WOSAL 809-1171

273 0.498 Ac. L. VOKES 697-1160

272 0.494 Ac. G.M. SCHERENBERG 722-637

271 0.494 Ac. S.R. SCHERENBERG 722-637

270 0.588 Ac. G.J. & M.D. MORSE 808-295

KAIPIR KALOUA 737-1248 0.564 Ac. 306

C. HARGASS - BURTO C. JONES - HARGASS 0.521 Ac. 307

E. & A.J. KLEMPAY 207-59 0.561 Ac. 308

R.D. Prestar 702-618 0.539 Ac. 309

J.F. & C.A. HOGAN 752-1293 0.528 Ac. 310

TIARA HOMES, INC 735-1133 0.615 Ac. 311

PLUM CREEK SUB. #10 VOL. 10 PAGE 114

684-1019 TANGLEWOOD ASSOC. LTD

G & L CASTELLANO

251-412

144-75

830-352

328.65

BUILDING "H" 1.105 Ac. +/-

BUILDING "I" 1.024 Ac. +/-

BUILDING "A"

BUILDING "B"

BUILDING "C"

PHASE I VOL. 13-149

PHASE II VOL. 13-149

PHASE III VOL. 14-145 TO 147

PHASE IV VOL. 14-145 TO 147

PHASE V VOL. 15-P3 TO 12

PHASE VI VOL. 15-P3 TO 12

PHASE VII VOL. 14-117

PHASE VIII VOL. 14-120

PHASE IX VOL. 14-137

PHASE X VOL. 14-145

PHASE XI VOL. 14-150

PHASE XII VOL. 14-152

PHASE XIII VOL. 14-152

COMMON AREA VOL. 14-137

COMMON AREA VOL. 14-152

COMMON AREA PHASE VII

COMMON AREA PHASE VIII

COMMON AREA PHASE IX

COMMON AREA PHASE X

COMMON AREA PHASE XI

COMMON AREA PHASE XII

COMMON AREA PHASE XIII

BUILDING "D" 1.024 Ac. +/-

BUILDING "E" 1.024 Ac. +/-

BUILDING "F" 1.024 Ac. +/-

BUILDING "G" 1.105 Ac. +/-

800 Ac. PHASE VI 162.00'

EAST BROOK CIRCLE 66.00'

EAST BROOK CIRCLE

HASKINS ROAD 60'

BAINBRIDGE ROAD 60'

D.C. McCLENNAN 515-0406

BAINBRIDGE DEVELOPMENT CO. 478-697

LOT 20

LOT 12 LOT 11

NORTH BROOK TRAIL 60' FUTURE ROADWAY

945' BREAK

945' BREAK

945' BREAK

FOR FUTURE DEVELOPMENT

BAINBRIDGE DEVELOPMENT CO 478-697 50.25A

SUBDIVISION 6 SUBDIVISION 2

SUBDIVISION 6

163

BAINBRIDGE-Q-N-NNE MATCHLINE IV

RELATIVE REPRESENTATION

NOT IN TANGLEWOOD

PHASE XII ~ VOL. 15 - Pgs. 12, 13, 14, 15

UNIT 26: J.A. & R.E. WILSON 725-734

UNIT 27: MARTIN & EVANS 726-673

UNIT 28: W.D. & L. SZITAR 749-1090

UNIT 33: T.J. HADAR 822-967

UNIT 34: D.J. Romplik 792-377

UNIT 35: J.R. HAYNES ---- 722-865

UNIT 36: R.C. & D.D. VASEY ---- 739-881

PHASE XI ~ VOL. 14 - Pgs 150, 151, 152

UNIT 29: J.L. GILTZ 746-859

UNIT 30: P.H. English Co. 798-1240

UNIT 31: J.L. SCHIERING 718-1316

UNIT 32: R.J. TODD & N.A. EVANS 780-1180

HASKINS ROAD 60'

PHASE VII ~ VOL. 14 - PG. 117, 118, 119

UNIT 22: R.L. NEWMAN 707-516

UNIT 23: G.V. CANNIZZARO 823-411

UNIT 24: J.E. Meyers 790-1109

UNIT 25: HAZEL M. NOVAK 768-193

PHASE VIII ~ VOL. 14 - PG. 120, 121, 122, 123

UNIT 44: P.E. & J.A. CARPENTER 764-838

UNIT 45: R.J. WEBER 740-1029

UNIT 46: R.J. WEBER 740-1027

UNIT 47: T. & C. Drloski 710-486

UNIT 48: R. Kirk 710-496

UNIT 49: C.A. KNOWLES 711-551

PHASE III ~ VOL. 14 - PAGE 82, 83, 84:

UNIT - 4: P.E. HURLEY ---- 722-642

UNIT - 5: A. & A. LAZAR ---- 739-1091

UNIT - 6: L.L. Tonsi 700-683

PHASE IV ~ Vol. 14 - Pgs 85, 86, 87, 88:

UNIT - 1: R.A. Ball 702-1282

UNIT - 2: U.J. Kovach 788-916

UNIT - 3: R.F. Puader 701-578 & 721-1147

UNIT - 15: A. & S. Arnold 702-378

UNIT - 16: H. & L. Peters 702-1277

PHASE V ~ Vol. 14 - Pg. 99, 100, 101

UNIT 7: M. & J. Stevenson 703-406

UNIT 8: R. Wolcott 703-627

UNIT 9: A. & S. KENT 815-4138

UNIT 10: R.E. Wilson 704-484

UNIT 11: D. & D. Braun 704-985

PHASE VI ~ VOL. 14 - PG. 106, 107, 108, 109

UNIT 12: M.J. TAGUE 707-409

UNIT 13: A. BELL ---- 767-694

UNIT 14: D. & E. BASSANI 705-981

UNIT 17: E.G. WONG 742-55

UNIT 18: K. & F. Pitschmann 706-217

UNIT 19: [illegible] 704-150

UNIT 20: V. & C. Nail 799-6039

UNIT 21: Barbara L. Snyder 767-1077

PHASE IX ~ VOL. 14 - PG 137 TO 141

UNIT 37: J. & B. OWENS 715-762

UNIT 38: A. & L. BETHELL 726-265

UNIT 39: A. ROGERS - INTED 758-90

UNIT 40: P. & K. ESCHELBACH 718-278

UNIT 41: N.H. KOELKE BECK 714-916

UNIT 42: M.V. MORENO 757-417

UNIT 43: R.L. KENEN --- 714-324

PHASE X ~ VOL. 14 - PG. 145 TO 147

UNIT 50: P.H. English Co. 798-1240

UNIT 51: R.L. GUTMANN 785-930

UNIT 52: L. SPAECK & D. BERRY 783-[illegible]

JAN. 1, 1988

BAINBRIDGE-Q-S

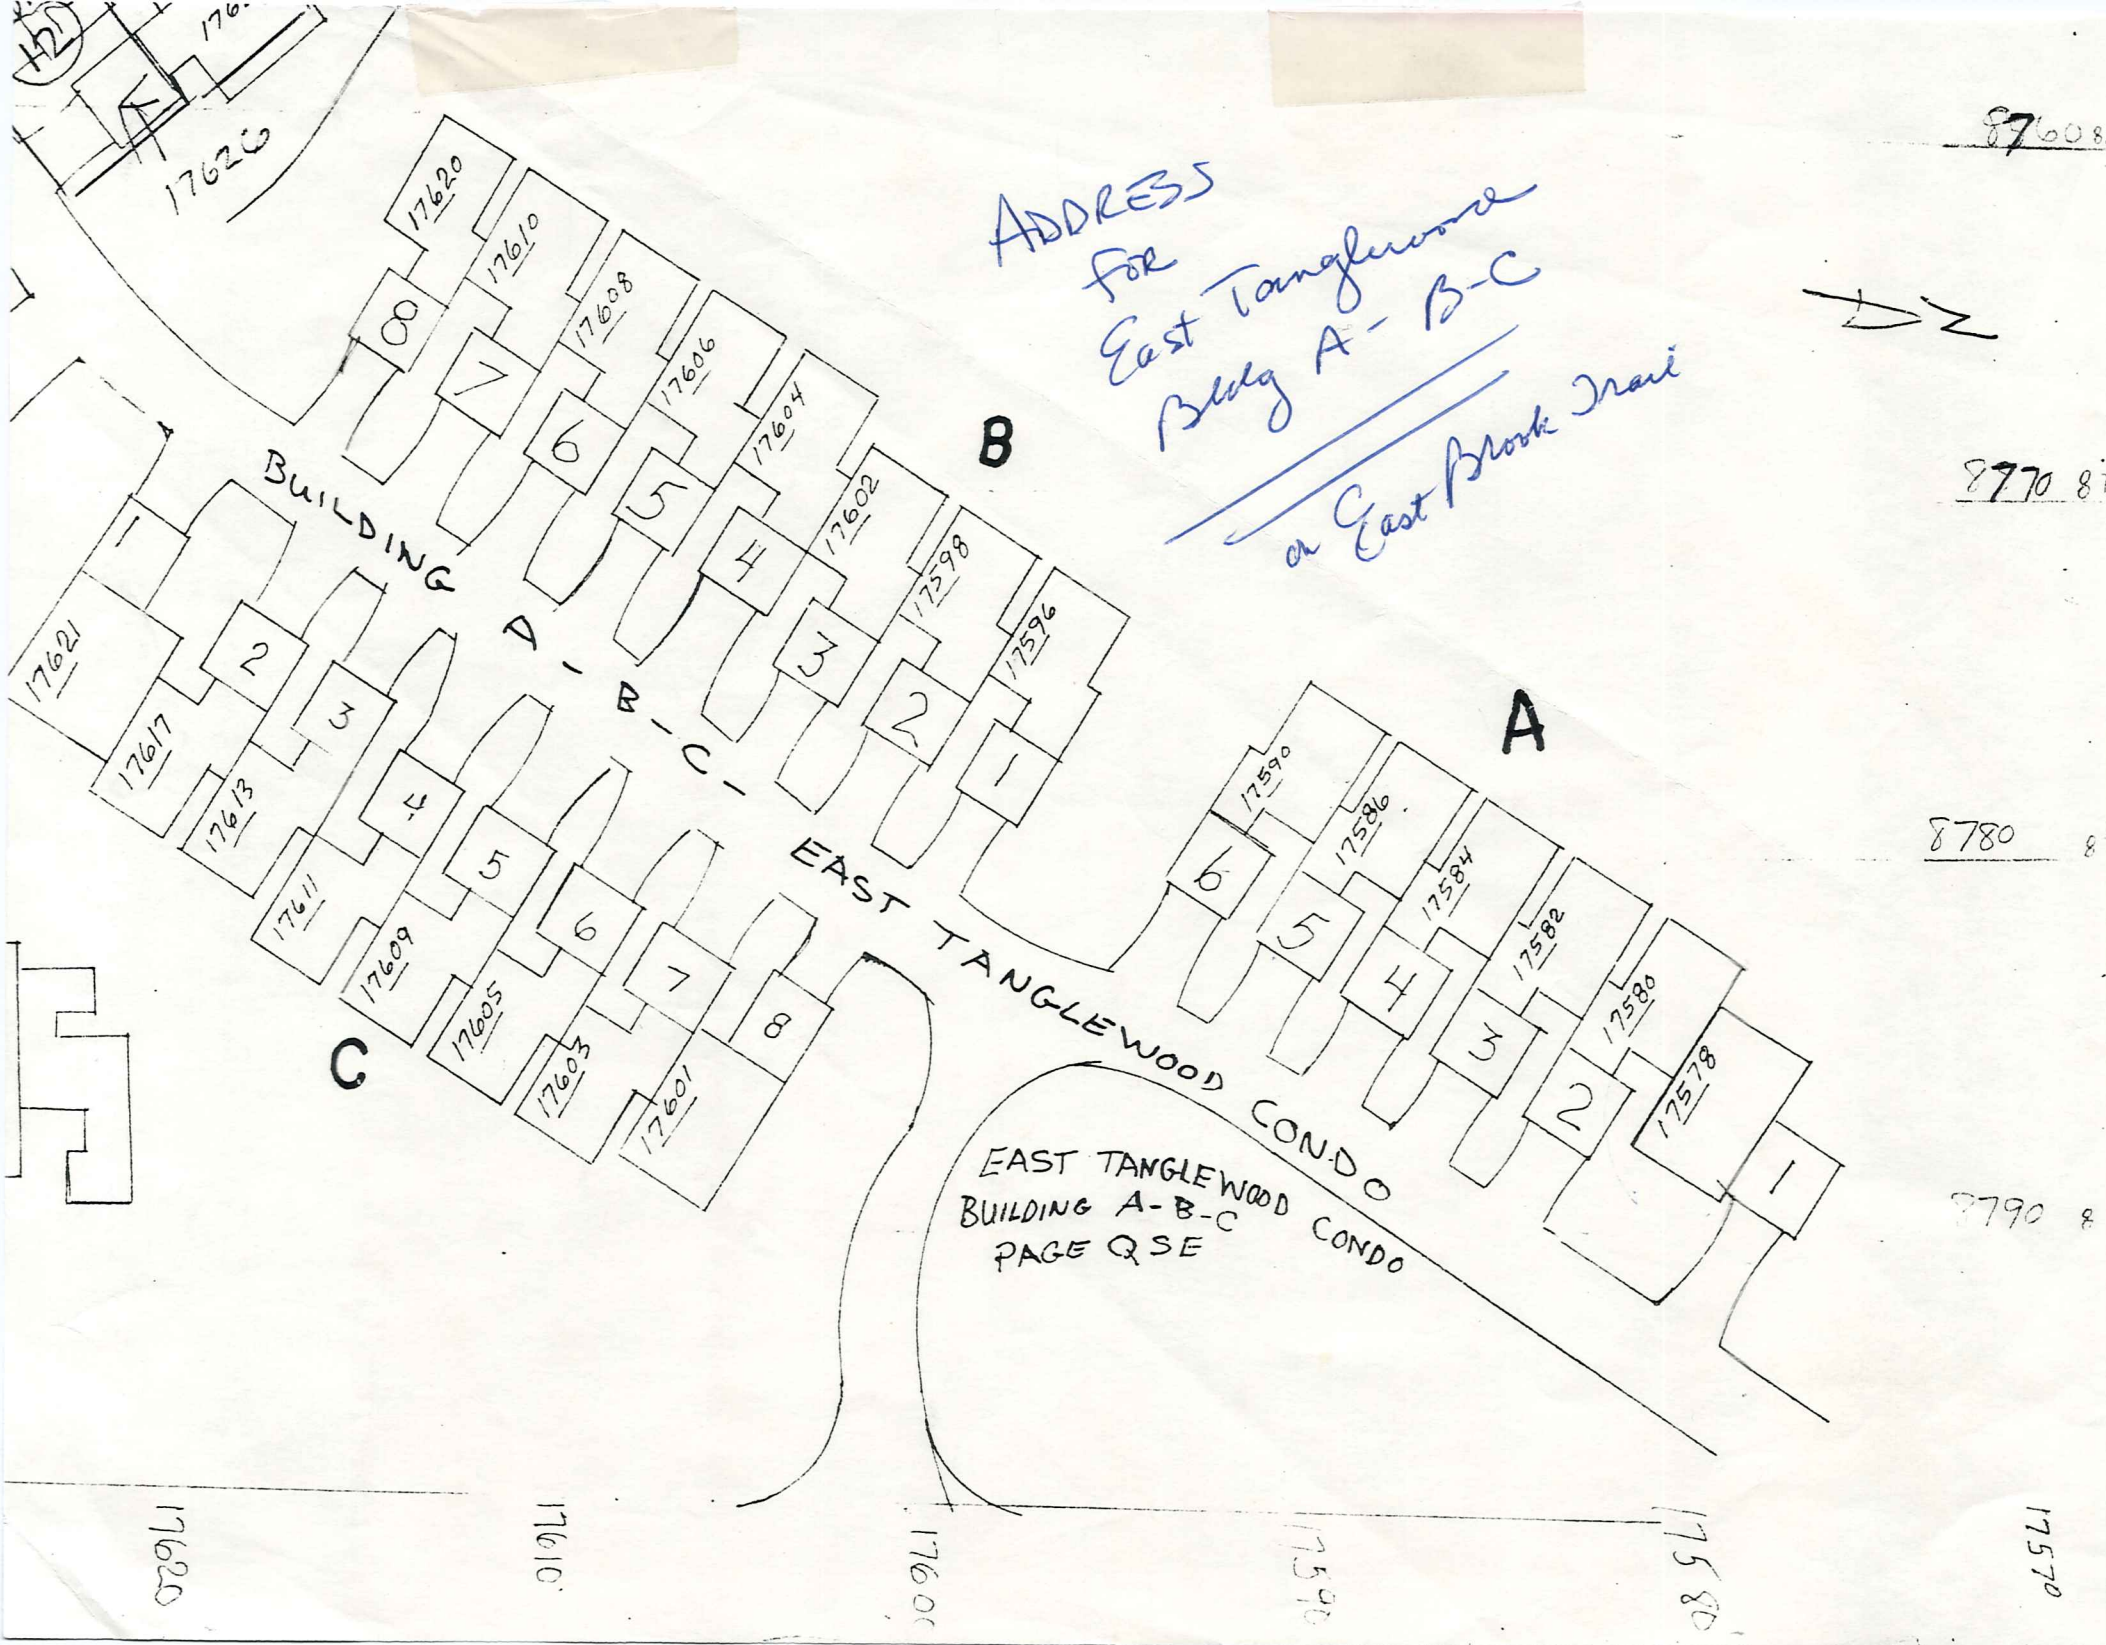
ADDRESS FOR East Tanglewood Bldg A-B-C
or East Brook Trail
BUILDING A-B-C
EAST TANGLEWOOD CONDO
EAST TANGLEWOOD CONDO
BUILDING A-B-C
PAGE QSE
A
B
C
17620
17610
17608
17606
17604
17602
17598
17596
17621
17617
17613
17611
17609
17605
17603
17601
17590
17586
17584
17582
17580
17578
17620
17610
17600
17590
17580
17570

TANGLEWOOD SUBDIVISION
(IN FOUR SECTIONS)

CHILLICOTHE ROAD 60'

TANGLEWOOD TRAIL 60'

LAKE FOREST TRAIL 60'

MERRY OAKS TRAIL 60'

WALNUT TRAIL

BAINBRIDGE ROAD 60'

GOLF COURSE

TANGLEWOOD ASSOCIATES, LTD II 684-1010 - 1017 684-1021

TANGLEWOOD ASSOCIATES, LTD III GOLF COURSE 684-1010-1017

21.750 Ac.

CONDOMINIUM IV

① J.&E. PORCELLO 764-351
② M.E. GUNNAVE 532-83
③ B.& M. CRICK 792-401
④ M.T.&E.B. ESTES 552-1326
⑤ A. RUMINSKI 646-766
⑥ A. DE HAMEL 331-770
⑦ Jane Kuta 669-168
⑧ CHAS.& MARY NEMETH 587-615, 796-1089
⑨ M.H. GREGORY 538-90
⑩ E. MARKS 627-323
⑪ M. DAVIES 592-873

BLOCK "A" CONDOMINIUM II

CONDOMINIUM III

REMAINDER OF BLOCK "A" CONDOMINIUM III

SIGNET CONSTRUCTION CO. 515-773

512-220 .14A

512-222 .14A

739-472 G.& M. TANGLEWOOD ASSOCIATES 1.467 Ac.

THE CHARDON SAVINGS BANK CO. 553-977 .84 Ac.

723-795 Tanglewood Partners 648-627 61 IN² .271 Ac.

306

UNION OIL 782-9 1.026 Ac.

COUNTY OF GEAUGA 3.919 Ac 696-1322

13.633 Ac.

S. OF O. 532-1018 2.625 Ac.

S. OF O. 532-1083 2.778 Ac.

4.009 Ac.

2.65 A

Tanglewood Partners 723-795

FUTURE 422

400' X 60' R/W DEDICATED FOR FUTURE ROADWAY

* Inadequate description

RELATIVE REPRESENTATION

JAN. 1, 1989

BAINBRIDGE-O-SW

BAINBRIDGE TOWNSHIP — WALKER SUBDIVISION — O.L. 48 TRACT 1

PLAT RECORDS VOL. 2 PG. 25, 26

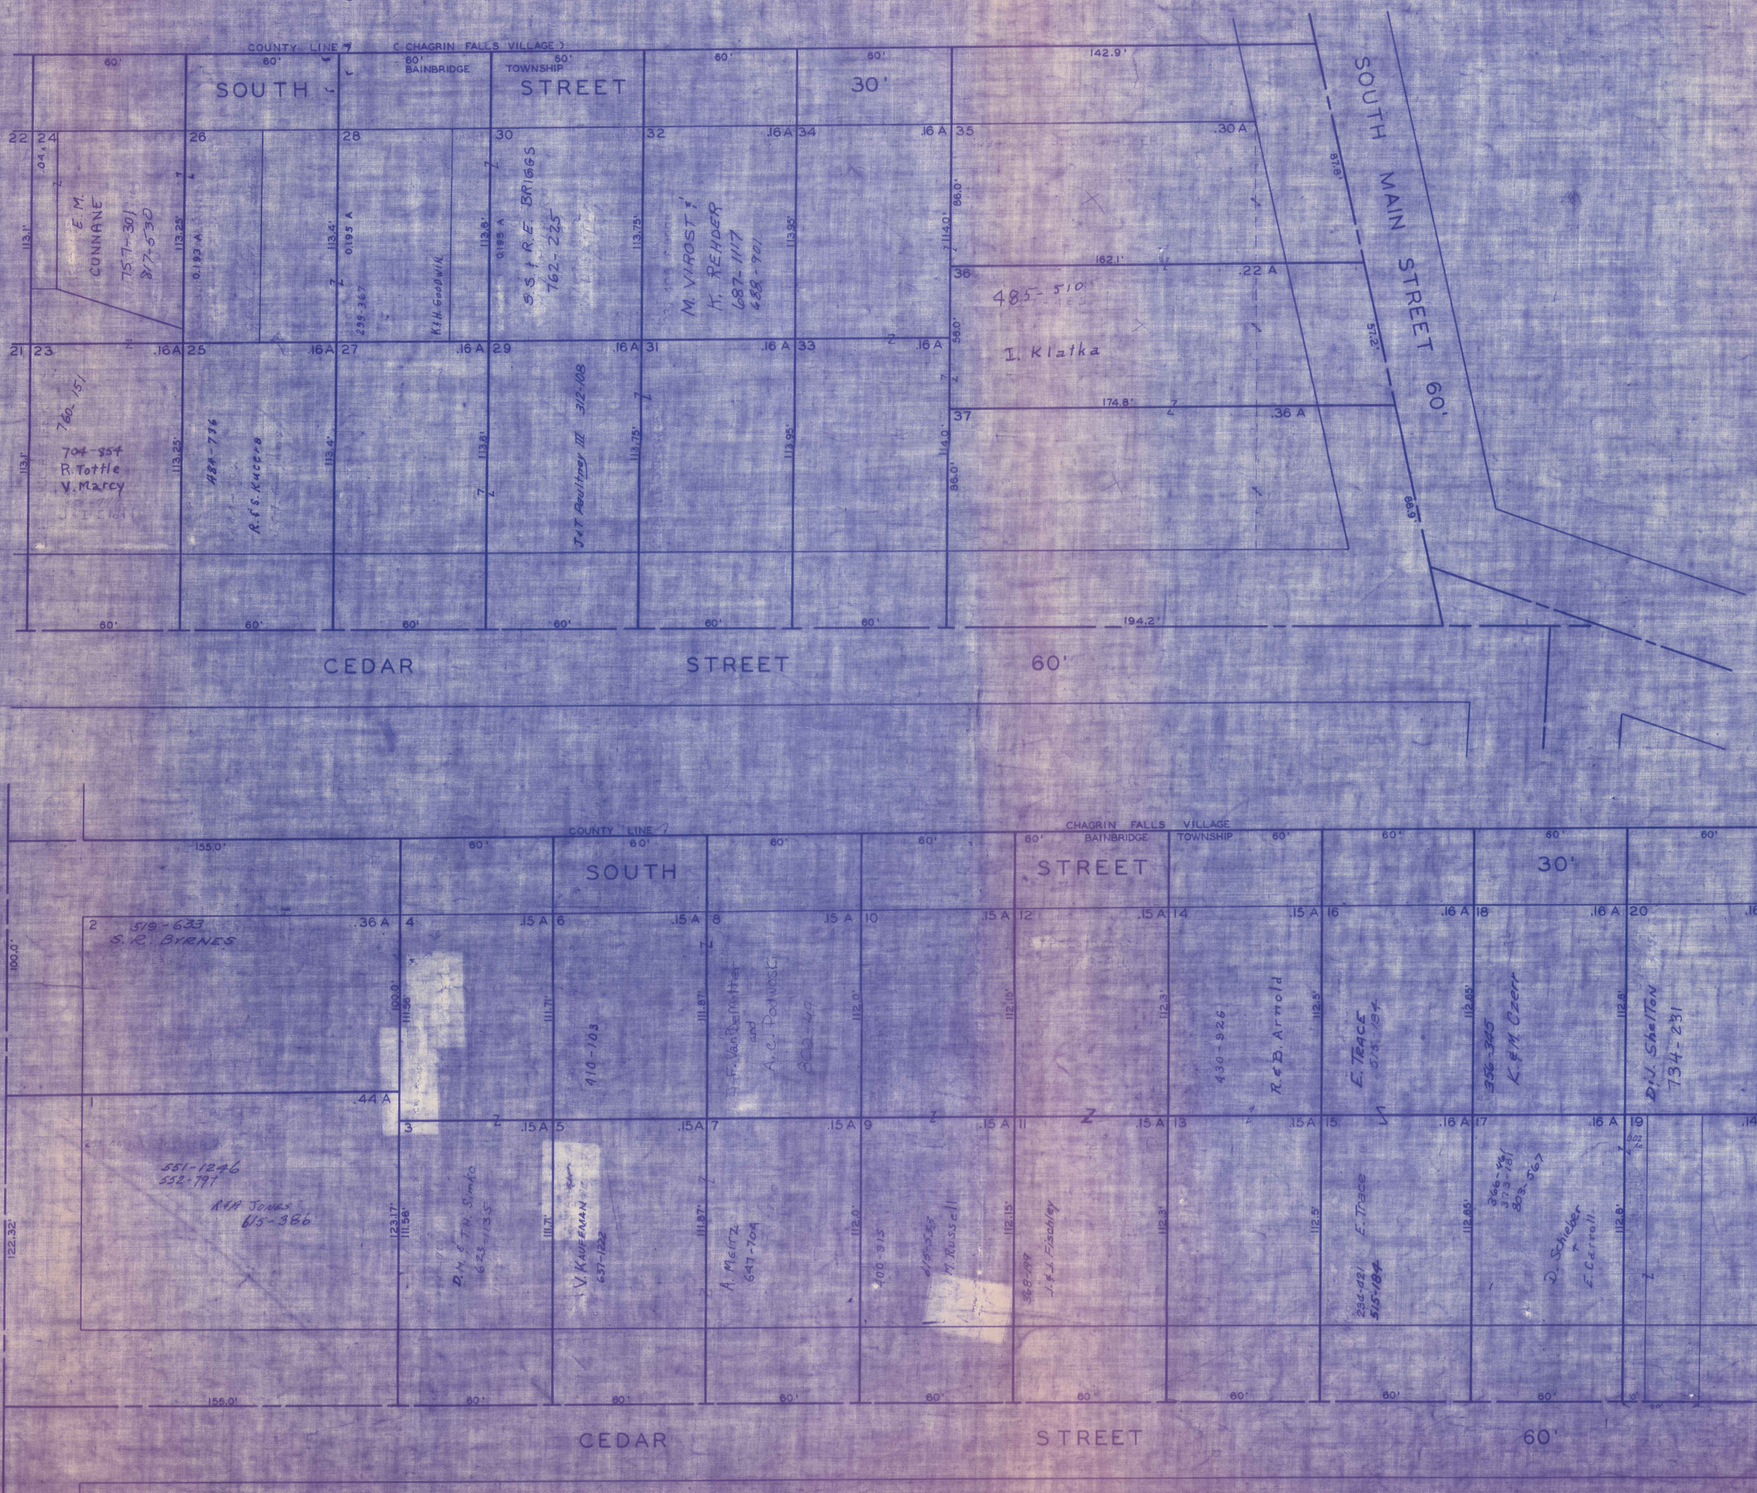

RELATIVE REPRESENTATION

* inadequate description

BAINBRIDGE TOWNSHIP

LAKE LUCERNE SUB. N.E. PART

O.L. 22 & 23 TRACT 1

SUMMIT DRIVE

ROCKSPRING DRIVE

MAPLE DRIVE

OVERLOOK DRIVE

EAST VIEW DRIVE

CHILLICOTHE ROAD

SEE 2-T-N.W.

LUCERNE PARK

SEE 2-T-S.W.

H.L. DAVIS

741-1081

J.A.J.N.G. PREYSS

752-1161

D.N. TEANER

324-199
733-75

D.+T. PATTON

810-817

R.H.+E.M. VICTOR

767-877

P.M. RIDDLE

761-196

JOANN B. ORR

671-988

N.+C. Weinberg

4 235-420 L. CLUB EO

R.F. BUXTON

621-921

S. Markow

788-4470

W.J.+M.L. DOLAN

677-426

H. BOOTH

677-547

K.A. FLYNN

740-17

D.V.+C.D. OSDEN

754-1146

J.+A. MEESE

787-642

OH SAVINGS BANK

817-420

P.R.+C.A. Meyers

643-138

A.W.+S.J. DiGIOVANNI

716-5947

W.+E. MALLETT

E.+S. EDDS

L.A. MACKEY

781-1150

M. Yaltz Dmitruk

791-360

A.+L.A. SIEBER

734-505

R.F.+J.L. KOPCZEWSKI

766-494

F.+R. WILSON

565-7779

J.+D. BESETT
F.+E. HALL

M.+S. Stuger

J.M. DeMUCH

754-595

F.+J. Hogan

W.+J. BROWN

673-7419

C.+D.P. Rogers

D.+R. WELLIN

720-190
771-868

E.+S. Schmidtke

D.+R. Sardham

792-736

H.A. III+K.R. CROWTHER

684-956

R.+J. + D.C. ATWELL

771-47

M.+I. Furlong

410-395
380-1245

J. Cooper

799-430

N.H.+V. Dyson

496-332
730-7243

D.L. CICIRETTO

877-1329
762-492

E.+P. Lewandoski

587-1078

E.A.+P.R. LEWANDOWSKI

637-514

W.+L. Hall

587-292

E.+N. Gottschalk

L.+R. Ralaigh

R.+E.L. Ballantine

803-60

H.+E. SCHMIDTKE

762-317

W.+L. Baker

538-1291

G.+R. Beck

792-276

R.+C. Curran

E. Gregori 279-902

G.+V. Baker

672-778

E.+D. Eckert

237-241 M.+S. FARLEMAN
GUARDIAN R.K. FARLEMAN

½ INT. T.M.+C.A. RASKIN

687-1382; 687-1384

B. ROWLAND

470-992
557-842

J.+E. DeROSS

611-377

D.S.+V.R. SNAPP

745-3

M.N. HANNA

647-862

W. MATHEWS

478-835, 837

R.+L. Koucky

S.+S. FINDLAY

G.+L. IKNATKO

G.+M. KELLY

483-598

477-397 G.+S. WEEMHOFF

T.+H.M. MERKER

749-713

R.+J. O'Callaghan

799-869

M.+J. KOSTELNIK

657-422

A.+J. MOST

S.H.+G.R. Bable

819-181

R.+M. PALLOTTA

524-470

D.+Z. WOODMAN

816-486

J.+S. Hoffman

803-7816

J.M. KLATKA

667-887

G.+M. Kelly

629-1201

R.J.+N.E. McFARLAND

716-589

JAN. 1, 1980

SCALE 1 INCH = 80 FEET

PLAT RECORDS VOL. 2 PG. 21-24
VOL. 3 PG. 19, 20

RELATIVE REPRESENTATION

* Inadequate description

2-T

SEE 2-T-N.E.

SEE 2-T-S.W.

LUCERNE PARK DR

OVERLOOK DR

LAKE SHORE DRIVE

LAKE LUCERNE DRIVE

EAST VIEW DRIVE

CHILLICOTHE ROAD

EAST LAKE

13 772-960

14 T.C. & C.C. MURPHY 772-960

15 D.L. EDMONDSON & G.K. CAMPBELL 756-502

16 G.& J. KOSTAS 734-1252

17 .31A. 734-563

18 J.M.& F.H. FOOTE 734-563

19 637-1083

20 DWAYNE HAWKEE

21 MR. & MRS. AZZOLINA 588-943 R.& D.G. GRADSMAN 459-945

22 434-1015 R.& D.G. GRADSMAN

23 D.P. & P.M. FROMM 747-641

24 T.M. & J.F. RADKOWSKY 743-1062

25 798-489

26 R.+M. Kapela

27

28 704-3 G. Rovtar

29 L.K. LUCERNE CLUB CO. 810-39

30 D.S.+D. HADORN 742-82

31 B.L. CLAPP 813-815 .344 A.

32 D.A. HIGHLANDER & P.A. WILLIAMS 688-67

33 G.&S.A. WEEMHOFF 765-449 0.34Ac.

12 G.A.+S.A. WEEMHOFF 477-397 731-1185

13 C.J.+J.K. CAMPBELL

14 742-1155

15 G. ROVTAR 704-3

28 704-3 G. Rovtar

1 E.+J. Michel 423-147

2 443-148 733-692 J.& J. Bendokaitis

3 R.S.+C.D. CATHCART 745-747

4 H. PLOTTER 559-318 594-1116

5

6

7

8

9

10

11 L.+E.+B. HOWE 671-752

12 P.H.+E. LEVITSCH 804-923

13 P.H. Hesser 548-737

14

15 L.L. Camp Co.

16 D.H.+A.B. MARTIN 744-15

17 S.C.+K.R. Theobald 788-45

18 R.H. Porter 786-1390

19 K.+P. LaMuraz 821-1038

20 1.15A.

21 723-478 R.J.+L.K. HASEK

22 70A. R.+L.K. Masek 786-1255

23 203-484 215-251 J. CERMENKA

515-993 731-1122 1.1A. R.&L. WEIDNER

F. FORSTHOEFEL, III 663-191 1.1A.

W.R.+R. WOOSTELL 766-450 1A.

189-399 L. CLUB CO. 2A.

800-159 D.+L. Black

M N O P

SCALE 1 INCH = 80 FEET

JANUARY 4, 1989

* Inadequate description

RELATIVE REPRESENTATION

2-T

BAINBRIDGE TOWNSHIP — LAKE LUCERNE SUB. N.W. PART — O.L. 22 & 23 TRACT 1

SUMMIT DRIVE — 40'

SUNSET DRIVE — WOODMERE DRIVE — PARK DRIVE — WOODLAND PARK DRIVE — MAPLE DRIVE — LUCERNE PARK DRIVE — ROCKSPRING DRIVE — OVERBROOK DRIVE

1.75A.

W.&C. Hepker 703-1307

B

C

D

E

G

A

537-400 R.B.&L.L. Braming

B.&M. Bridge

±2A.

733-258 J.H. Cormaney 707-138

553-1391 R.&M. Ullman

S.&C. Brennick 562-220,282 617-60

D.&B.S. Graver 700-924

663-268 W.&B. Nauck

G.&S. Miller 720-1282

D.T.&N.L. Olson 765-1291

W.J.&D.Y. Barrett 261-223 732-141

C.A.&R.E. Lehmier 694-1293

S.&K. Theobald 647-495

K.R. Theobald 717-341 (717-337) 717-339

N.&S. Hunter 800-280

767-72 682-30 767-72 R.D. Most

767-72

M.H. Yount 820-611

David B. Bailey 550-717

R.&M. Baker 5-12-96

720-294 G. Snider

739-554

R.M.&L.L. Wilkinson 739-554

A. McGovern 792-1003

J.C.&K.J. Dickson 738-690

283-79 R.&M. Tapiony

T.J.&K.A. Supan 789-499

J. Appel 800-316

K. Rhoads 797-62

K.R. Rhoads 795-43

192-9 M.E.&K.L. Soool

778-165

482-787 R.&S. Banham

M.&K. Franz 601-813

633-594 D&J. Talbott

631-493

D&N Minadeo

T.T.&M.P. Brush 735-79

N.J. Ringer 635-96

362-481 W.&J. Morris

M.&J. Konicky 601-921

T.L.&J.M. Stara 675-1337

696-730 T.W.&N.C. Isham

J.W.&G.E. Giles 737-987

K.C.&J.L. Mast 643-687

W.&J. Glubiak 807-1278

807-1278

V.&K. Woods 637-141

225-11 K. Rowland

M.A.&R.H. Geyer 637-1153 732-535

B. Cannon C. Sajovec 817-131

S.J.&K.V. Newell 784-564

.34Ac. .05Ac. .05Ac.

C. Hogarth 630-251

N.G.&L.L. Brown 643-203

P.B. Thatcher 629-497 686-162

G.B. Richards & G.H. Richards 740-775

424-471 C.&P. Graves

532-1175 C.I.&P. Graves

SEE 2-T-S.W.

R.L. Rosenbaum 791-368

G.D.&L.P. Widman 718-122

550-953 R.H.&C.J. Fetterman

R.&M. Tewksbury 611-887

M.&J. Delaney 611-1021

J.P. Maher 682-1254

M.J. Seeger 682-41

J.C.&K.M. Althans 775-817

J.A.&L.M. Clasen 811-660

M. Platten 542-1

679-677 D.E. Frappier

Lake Lucerne Club Co. 804-232 804-233

R.O.C.M. Bucholz 691-887

S.A. Schanos 795-196

C.T.&G.L. Kennedy 633-611

727-1029 Ralph Bosak & Vicky Lynn Berger

A.H. Lanza 754-589

K. Rowland

M.A.&D.M. McNeal 623-1692

G.B.&P. Broughton 771-738

677-625 J. Maagay 520-60

D.&B. Cushman 788-1223

538-102

J.&P. Hanken 535-293 731-966

576-679

R.&S. Doughman

C. Kendall 609-1166

1704-337 R.E. Fritz

T.&E. Plagge 611-788 617-228

D.M.&N.E. Gallik 770-274

770-274

793-189

C.A. Quale 796-607

W.&P. Lorch 538-990

Stanley Markowitz 818-357

P.A. Tomaszek & L.D. Angle 817-294

M.J. Kelley 769-776

T.D.&J. Stoppie 733-594

B.P. Mintz

796-1186

H.P.&B.C. Reigh 771-948

F. Hoffman 745-404

Lake Lucerne Club Co. 255-426

P.&B. Cushman 727-1219 817-174

27221-186 F.&A. Novak 546-896

M.&B. Horstein 617-1230

E.J.&P.A. Cigoi 802-1217

D.&A. Musgrave 625-638

556-1045 F.A. Brown Dan Phillips

E. Gail Wisch 633-305

W.R.&D.M. Tevebaugh 756-285

Wm. Wright 627-289

SCALE 1 INCH = 80 FEET

PLAT RECORDS VOL. 2 PG. 21-24
VOL. 3 PG. 19, 20

RELATIVE REPRESENTATION

* inadequate description

JANUARY 1, 1989

SEE 2-T-N.E.

SEE 2-T-S.W.

2 T

LAKE LUCERNE SUBDIVISION NUMBER 4

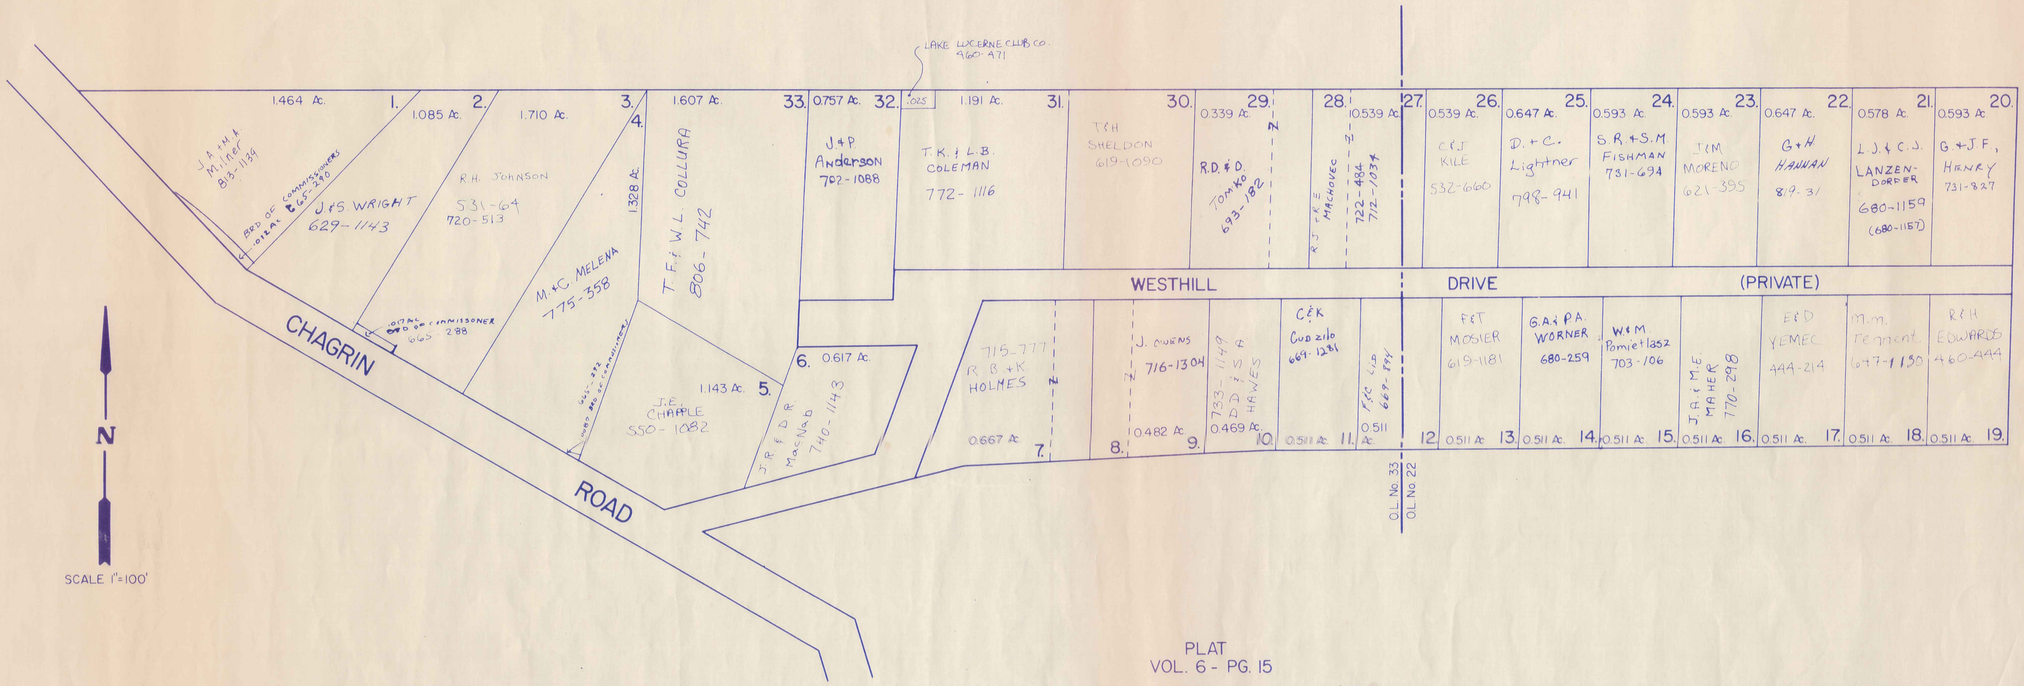

PLAT
VOL. 6 - PG. 15

LAKE LUCERNE SUBDIVISION NUMBER 5

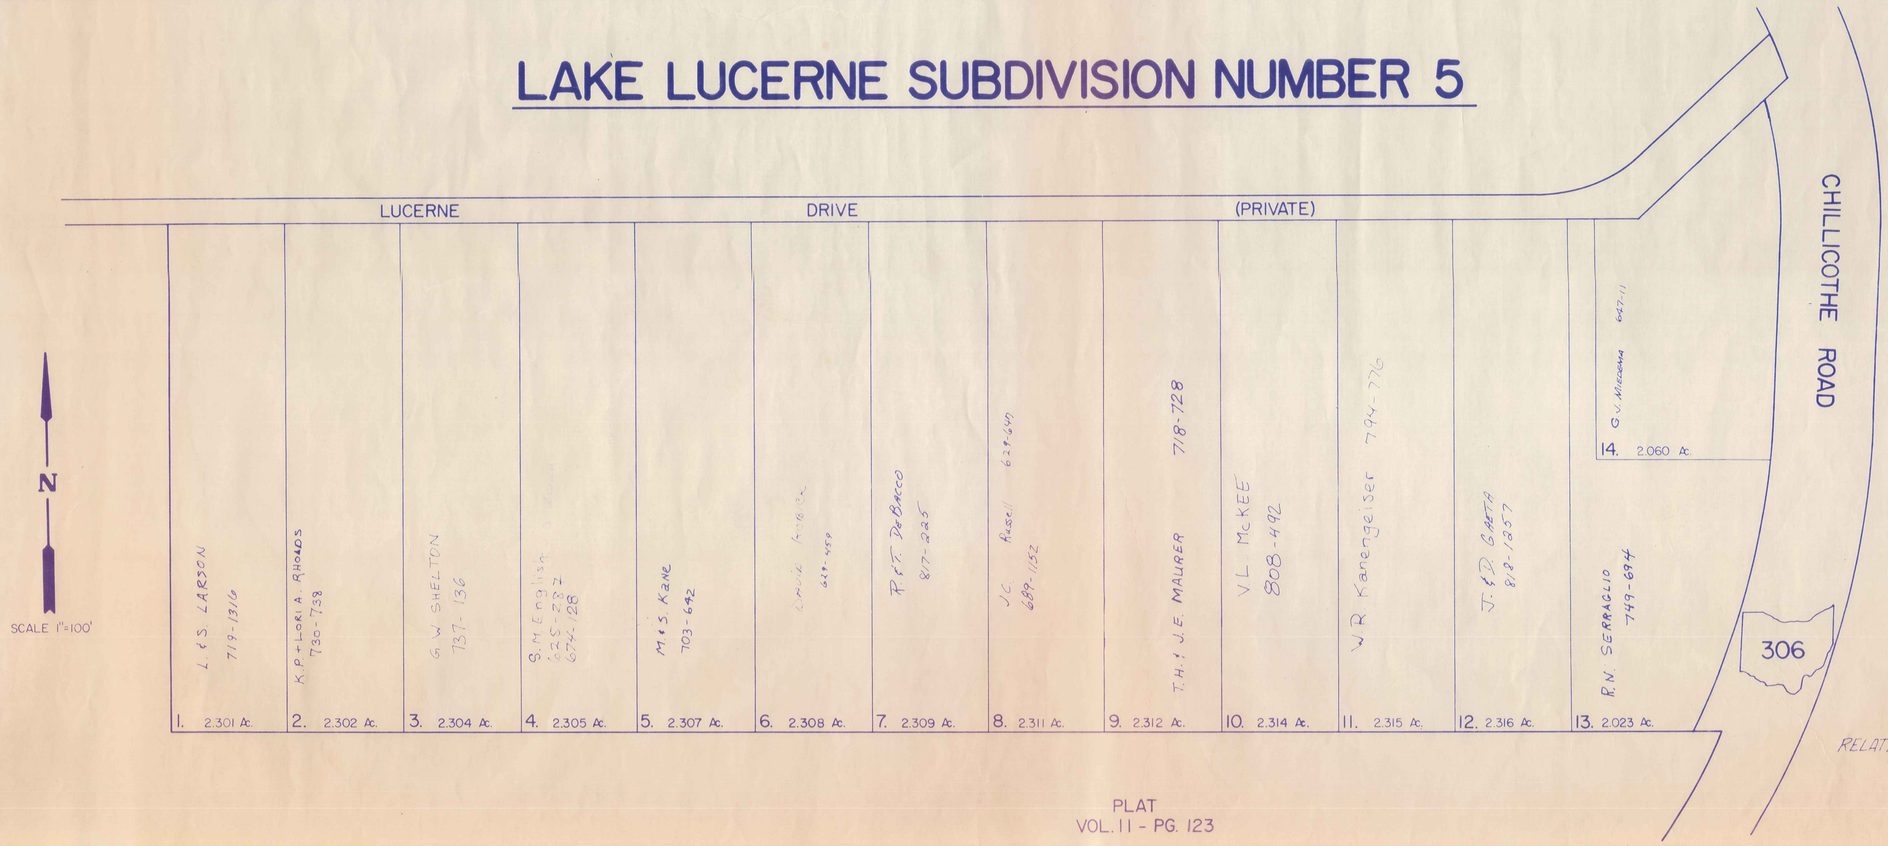

PLAT
VOL. 11 - PG. 123

2-T

CHURCH SUBDIVISION AND LANDS NORTHERLY THEREOF

REC. OF PLATS VOL. 2 PG. 17

IN LOT NO. 48 TRACT I BAINBRIDGE TOWNSHIP

CEDAR STREET 60'

PINE STREET 60'

OAK STREET 40'

ARCH STREET 40'

MOGUL STREET

FRANKLIN ROAD

W. & G. Bartley 400-219

J. M. Haehn 552-699

M. & T. Litzow 816-705

562-1083 C. & C. Berkey

154-807 809 Jea. Avery

603-894 M. Kynemeyer

J. M. & S. W. Klindtz 745-196

C. B. Jones 611-524

K. Schulman 607-1036 694-1149

C. J. & P. M. Autry 661-904

D. L. Magiotta & S. L. Stahl 785-130

G. Davis T & R Courvoyer 747-291

D. & L. N. Enrenfeit 744-902

J. & D. Paulitsch 492-687

576-577 603-634 E. Richter

J. & N. O. Milner 771-772

D. E. Batchelor 667-820, 921

M. E. Prideaux 794-1023

695-1338 F. C. Riley & D. D. Riley 284 780-493

702-1242

B. J. & Q. R. Meek 783-240

D. & R. Benson 633-234

C. H. - 75232 D. Dubaniewicz

B. T. Lane 802-656

E. R. Gibbons 571-342 821-344

Britann Gardiner 789-986

R. & M. Meyer 593-121

H. & A. Moates 704-578

J. Turpin 462-310

W. S. Moore

K. J. & J. L. Freed 728-570

M. S. Barrett 706-219

E. M. Stewart

R. & S. Ryan 226-283 225-353, 363

R. & S. Kucera

The Dexter Corp 692-1435, 1439

Society Nat. Bank of Cleveland 280-828

F. A. & J. A. Zahl 635-123 733-247

755-933 T. M. & J. W. Evans

617-22

S. D. & T. Sindely 701-703 756-309

T. Sakoske 726-937

T. J. & D. J. Nathan 789-468

G. A. & M. S. & K. G. Roby 788-1

223-23 M. Bednarowski

320-348 V. M. Eisenman

J. & T. Kokoszka 400-418 805-206

F. G. & M. J. Miller 788-1459

P. J. Dolan 739-903

E. R. & K. C. McLellan 761-172

T. J. Teachout 798-332

The Dexter Corp 692-1435, 1439

Mogul Corporation 218-572, 223-445 22-776 720-468

J. & J. Gajdas 709-30

379-96 1.984

SCALE 1 INCH = 50 FEET

JAN. 1 1989

NOTE: AREAS OF LANDS IN CHURCH SUBDIVISION SHOWN HEREON WERE COMPUTED BY THE COUNTY ENGINEER.

* Inadequate description

RELATIVE REPRESENTATION

2-U

CHAGRIN FALLS PARK SUBDIVISION

PART OF LOT NO. 47 TRACT I BAINBRIDGE TOWNSHIP

S.W. PART LOTS 316 TO 840

REC. OF PLATS VOL. 1 PAGE 60

SCALE 1 INCH = 50 FEET

JAN. 4, 1989

SEE 2-V-N.W.

WOODLAND AVENUE

FRANKLIN ROAD

AKRON STREET

BEDFORD STREET

WEST AND EAST WHEELING AND LAKE ERIE RAIL WAY

BROADWAY

BROADWAY

RAILROAD PLACE

DAYTON STREET

ELYRIA STREET

END AV STREET

SEE 2-V-S.E.

RELATIVE REPRESENTATION

2-V

CHAGRIN FALLS PARK SUBDIVISION

PART OF LOT NO. 47 TRACT I BAINBRIDGE TOWNSHIP

N.E. PART LOTS 1046 TO 1386

REC. OF PLATS VOL. 1 PAGE 60

SCALE 1 INCH = 50 FEET

JAN. 1, 1989

SEE 2-V-N.W.

SEE 2-V-S.E.

RELATIVE REPRESENTATION

EAST STREET

ROCKER STREET

AVENUE

FINDLAY

GENEVA

HURON

KENT

LORAIN

MEDINA

WOODLAND AVENUE

CHAGRIN FALLS PARK SUBDIVISION

PART OF LOT NO. 47 TRACT I BAINBRIDGE TOWNSHIP

N.W. PART LOTS 1 TO 315, 961 TO 1045, AND 1017 A.

REC. OF PLATS VOL. 1 PAGE 60

RELATIVE REPRESENTATION

SCALE 1 INCH = 50 FEET

JAN 1. 1989

ROCKER AVENUE

FRANKLIN ROAD

AKRON STREET

VALLEY STREET

BEDFORD STREET

CANTON ROAD

DAYTON STREET

BROADWAY

RAIL WAY

WEST BROADWAY

WHEELING AND LAKE ERIE

EAST ELYRIA STREET

WOODLAND AVENUE

END AY STREET

SEE 2-V-S.W.

2-V

CHAGRIN FALLS PARK SUBDIVISION

PART OF LOT NO. 47 TRACT 1 BAINBRIDGE TOWNSHIP

S.E. PART LOTS 641 TO 960

REC. OF PLATS VOL. 1 PAGE 60

SCALE 1 INCH = 50 FEET

JAN 1, 1989

SEE 2-V-N.E.

SEE 2-V-S.W.

FINDLAY STREET

WOODLAND AVENUE

GENEVA STREET

HURON STREET

KENT STREET

LORAIN STREET

MEDINA STREET

RELATIVE REPRESENTATION

BAINBROOK CONDOMINIUM NUMBER ONE VOL 13 P110

BUILDING A

1	J. M. WASSON	763-347
2	T + C MCTIGHE	823-485
3	M.H. MANNIOLO	731-807
4	W. M. VENNETH	799-93
5	J. & R. L. MINTZ	684-940

BUILDING B

1	C.A. FRATTARE	674-841
2	J.W. NORBUTA	815-877
3	K.M. KICKEL	812-935
4	M.A. STEIGH	720-54; 782-159
5	D.G. & G.M. HARPER	675-639

BUILDING C

1.	M.E. Owen	697-798
2.	R.K. + D.W. FUSSELMAN	696-1008
3.	H.H. + R.F. Millhof	795-102
4.	D.J. LIPMAN	701-862
5.	G.K. BERNBAUM	816-128

BUILDING D

1.	R.S. TALIADOUROS	827-435
2.	C.R. & M.H. PEACOCK	768-820
3.	P.F. & L.A. O'NEAL	770-765
4.	L. & P.M. ROSENBLATT	771-158
5.	C.R. & M.H. PEACOCK	755-460
		758-1131

STONEY BROOK COURT

STONEY BROOK DRIVE

TOWNHOUSES
4.6105 Ac

VOL. 13 - P. 110

VOL. 14 - P. 56

BRAINBROOK DEVELOPMENT CO. INC. 678-197

CANTERBURY SQUARE 621-411

S.T.P. SITE

Board of County Commissioners 708-364

370'

TR. 2
TR. 3

SEE BELOW

SEE ABOVE

MATCH LINE ROLLING BROOK DR.

SCALE 1"=100'
JAN 1, 1989
RELATIVE REPRESENTATION

LHC = LIVING HOMES CONST.

306

S.R.

OPEN SPACE 0.5789 Ac

* Inadequate description

VOL. 10-PG. 119

LIVING HOMES SUBDIVISION NUMBER ONE

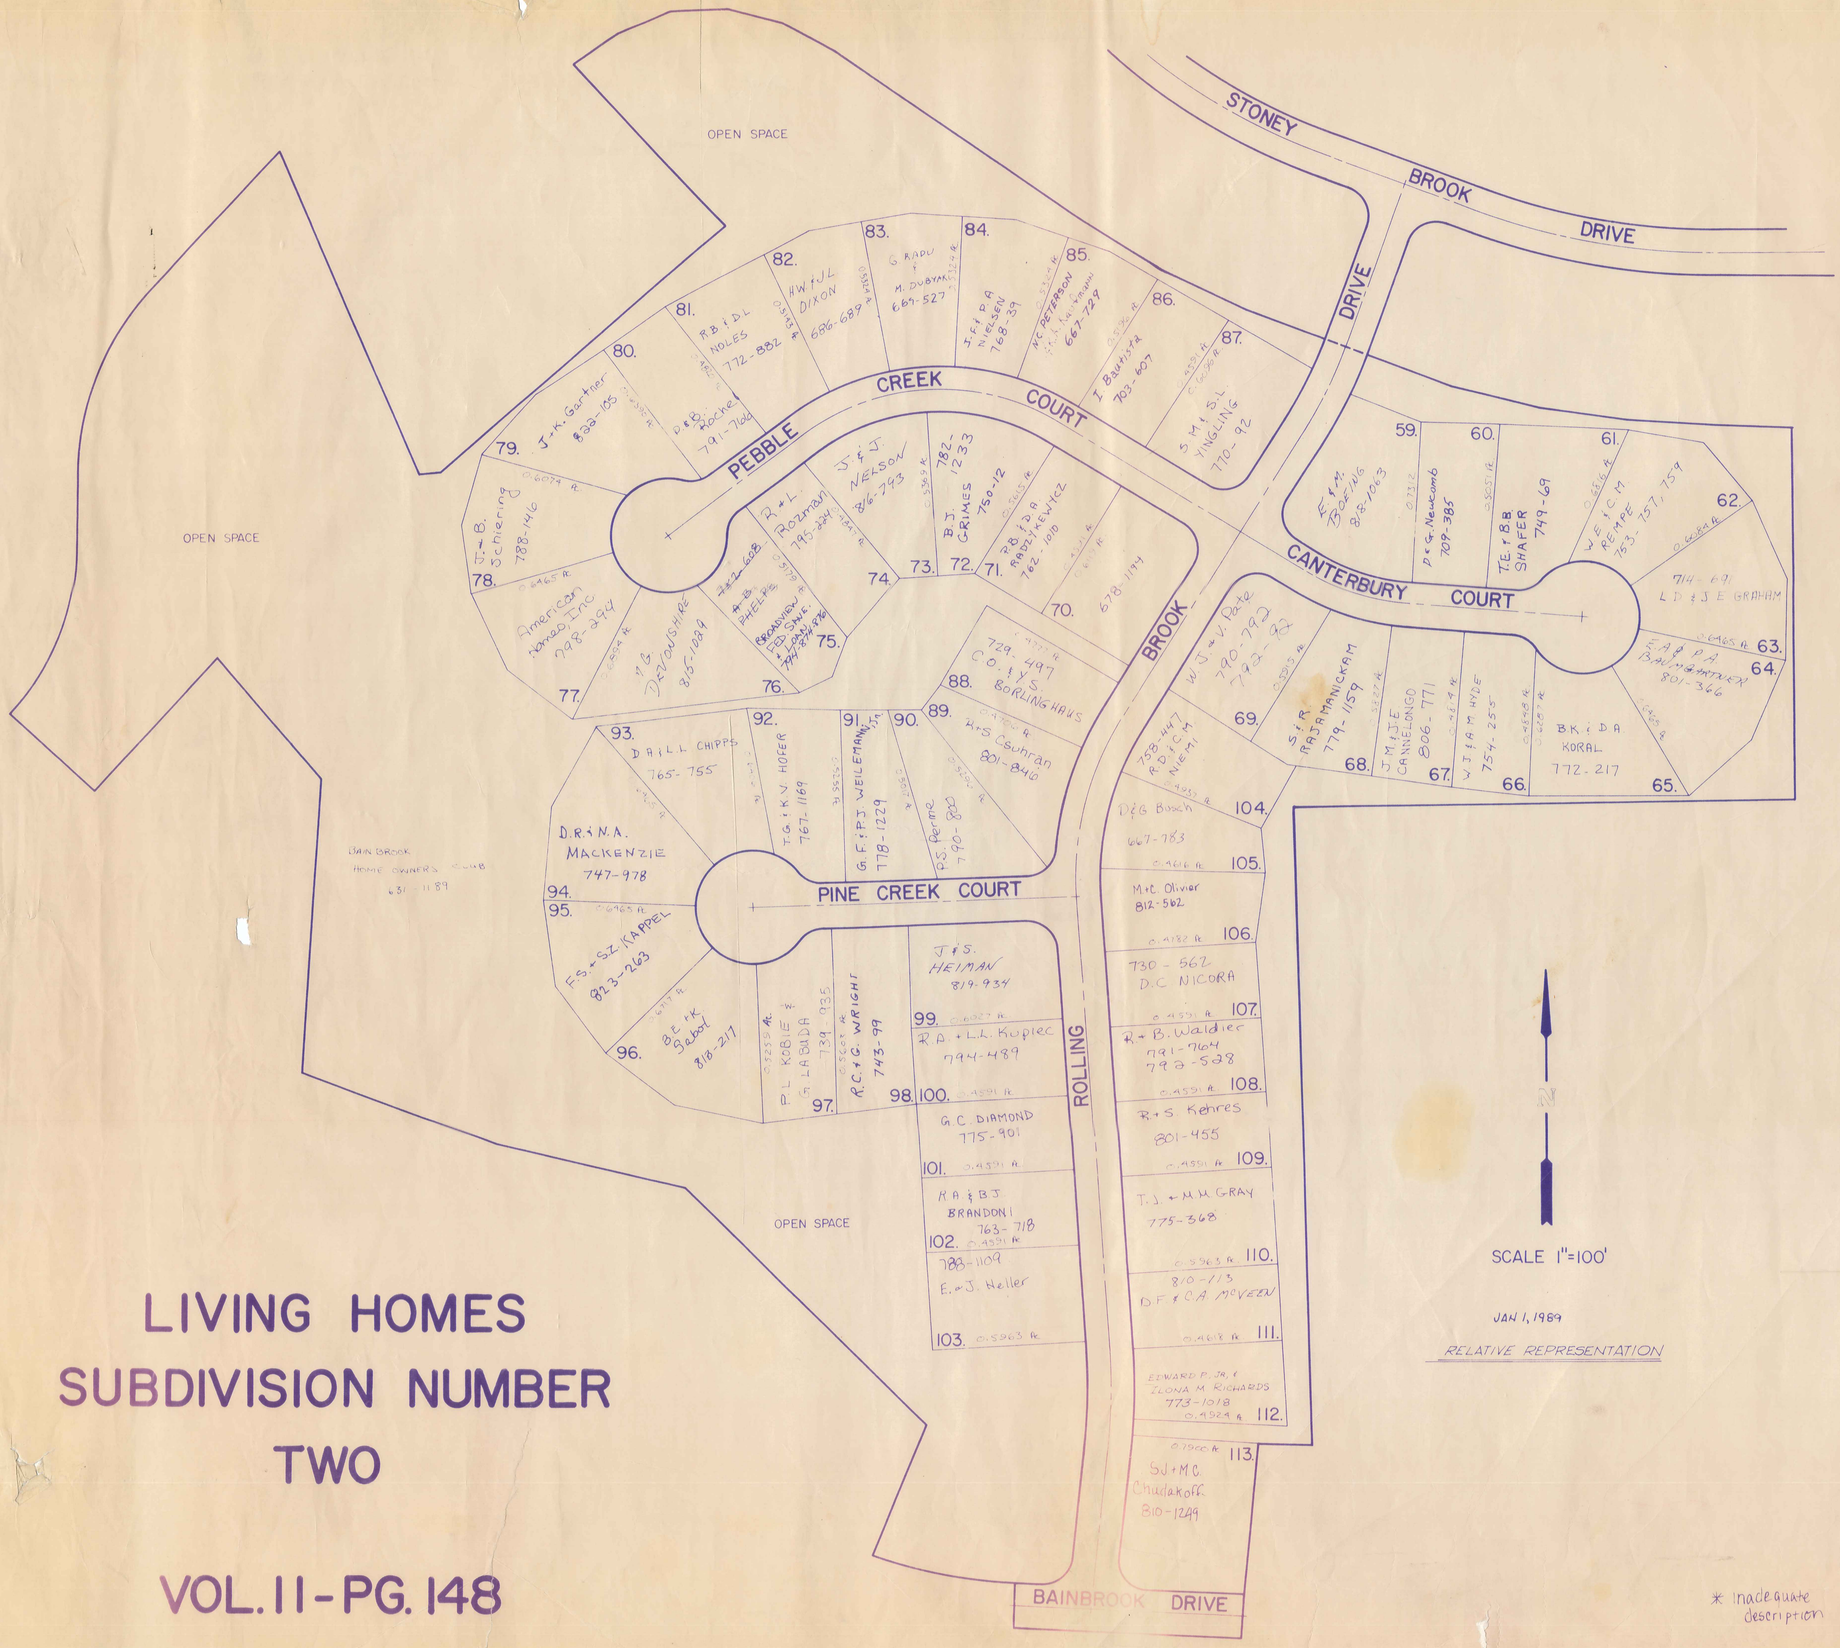

LIVING HOMES SUBDIVISION NUMBER TWO

VOL. 11 - PG. 148

* Inadequate description