Last Updated 3/12/99.

Please see GIS.

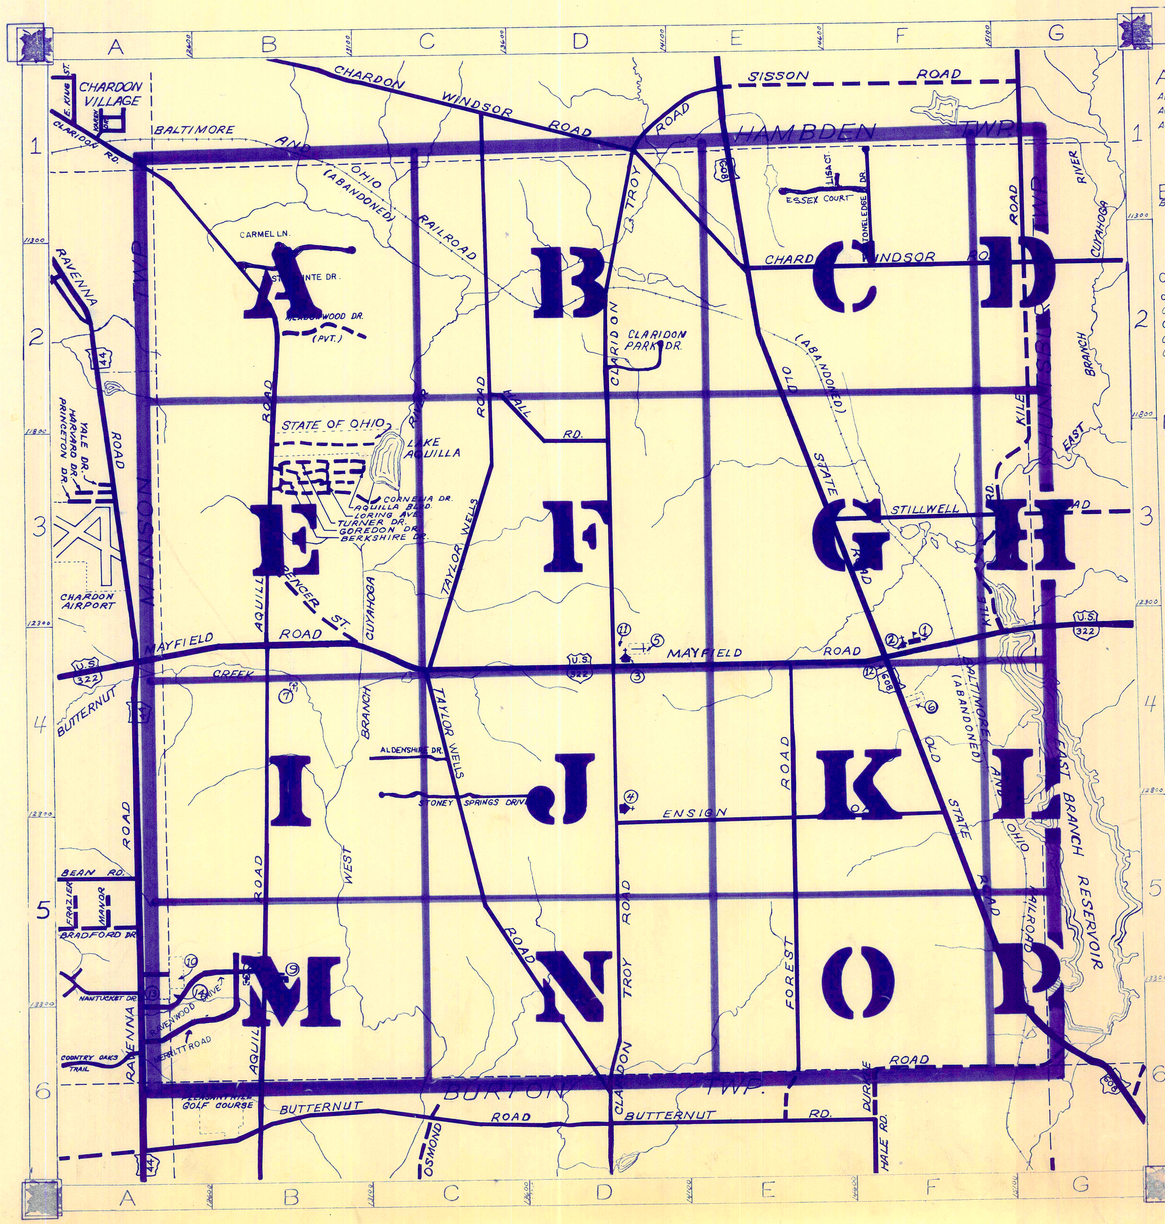

ROAD INDEX

A
ALDENSHIRE DR. C4
AQUILLA BLVD. C3
AQUILLA RD. A1-B6

B
BERKSHIRE DR. B3

C
CARMEL LANE A1-2
CHARDON WINDSOR RD D1-G2
CLARIDON PARK DR. D2
CLARIDON TROY RD D1-D6
CORNELIA DR (PVT) B3

D
DURKEE RD. F6-G6

E
ENSIGN RD D5-F5
ESSEX CT E1-2

F
FOREST RD. E4-E6

G
GOREDON DR. (PVT) B3

H
HALL RD. C2-D3

I cont'

J

K
KILE RD. F4-G1

L
LORING AVE. (PVT) B3
LISA CT E1-2

M
MAYFIELD RD. A4-G4
MEADOWWOOD DR (PVT) B2
MERRITT RD. A6

N

O
OLD STATE RD. E1-G6

P

Q

R
RAVENWOOD DR A6

S
SPENCER ST. B3-B4
STILLWELL RD. F3-G3
STONELEDGE DR F1-F2
STONEY SPRINGS DR C4

T
TAYLOR WELLS RD. C1-D6
TURNER DR. (PVT) B3

U

V
VISTA POINTE DR D1-2

W

X

Y

Z

1. CLARIDON ELEMENTARY SCHOOL
2. EAST CLARIDON METHODIST CHURCH
3. THE FIRST CONGREGATIONAL CHURCH
4. CHRISTIAN MISSIONARY ALLIANCE CH.
5. CLARIDON CENTER CEMETERY
6. EAST CLARIDON CEMETERY
7. WEST CLARIDON CEMETERY
8. GEAUGA COUNTY HOME CEMETERY
9. PLEASANT HILL COUNTY HOME
10. GEAUGA COUNTY COMM. HOSPITAL
11. CLARIDON TOWN HALL
12. U.S. POST OFFICE (CLARIDON)
13. GEAUGA COUNTY SAFETY CENTER
14. GEAUGA COUNTY WELFARE DEPT.

CLARIDON TOWNSHIP

SCALE = 1" = 2000'

ROBERT L. PHILLIPS
GEAUGA COUNTY ENGINEER

UNPAVED ROAD
PAVED ROAD
RAILROAD
TOWNSHIP LINE

HAMBDEN TOWNSHIP

CLARIDON TOWNSHIP

SCALE 1" = 300'

JAN 1, 1999

A	B	C	D
E	F	G	H
I	J	K	L
M	N	O	P

HOLMES

TRACT

AQUILLA ROAD

CARMEL LANE

VISTA POINTE DRIVE

MEADOWWOOD DRIVE (PRIVATE)

GENUGA CO. - B4 CO. COMM.

RIVER OAKS INVEST. CO. 1011-1173 VISTA POINTE SUB. VOL 23-78

ALL LOTS

MUNSON TOWNSHIP

SOUTH 88°

J. & J. WARGO 587-561 1.53 Ac

D. & B. SWEENEY 795-406 3.92 Ac.

Chemical Bank Trustee 1198-977 13-013410 3.07 Ac

435-152 1145-780

44.565 Ac.

A. Hofstetter

13-007700

Map Off

15.89 Ac. 13-013200 1185-613 V. Sedmak, Trustee 1192-991

266-574

17.19 Ac. 13-013800

36.61 A.

Frederick Ineman & Hilda-Monika Ineman 1108-685 802-1140

LEADER'S MOBILE HOME COMMUNITY 1087-927

NEW SURVEY + 10.933 Ac 835-674

591-895 836-227

591-94

9.90A

J.F. & W. Divoky

537-1069 2.72 Ac

H.F. & C. BLATNIK, JR. 952-462

15.65 Ac.

See Map "D"

513-319 742-737

L.W. & K.A. CONNER

41.13 Ac.

233-5 978-186 1047-1326 1047-1328 10.427 Ac.

J.J. NOLAN 1019-995

G.E. Roth 3.063 Ac. 685-1097

632.6

J.J. & P.L. Matthern 1142-757 2.20-98 13-015556

687 Ac.

9.55 Ac.

Randy Sudnick Builders Inc. 1204-1049

1608.75'

13-013500

S. & D. POPP 20 Ac. 832-22 833-1299 945-895

J.J. McKENZIE, JR. 911-325

15.54 Ac.

A.M. & F.A. BOZEGLAV 6.098 Ac 854-720

1011-397 1.77 Ac

J.M. & T. BRENER 396-259 3.206 Ac

1012-1

D.W. & K.V. FOSTER 1065-329

683-493

D.L. HOLDT 1112-997

4 Ac.

1174-915 13-015550 G.A. Notarian 1077-665

E.H. & E. Smythe 1098-168 13

R.L. & C.L. PRICE 1095-752

G.R. & S. SUDAM 1167-859 13-015547

T.A. & L.D. BECKENBACH 1047-1325

E. KRASOVEC 1098-172 12

R.F. & B. HALL 1098-1

C.J. & M.L. Bucar 1197-330 1203-418 8.25A

M.J. & A.L. GALLOWAY L. GILBOUETTE 1174-918 13-015541 1.12 Ac 1995

11

9

7

3 Ac

3.11Ac

8.25A

4.77Ac

3.47Ac

3.01Ac

3.14Ac

13-015543

13-015556

13-015539

3 Ac

3.79Ac

R.L. PAGE 1095-104

J.T.A. Morse II. 1185-110

B & S Hanson 1116-346

J & M Gestrin 1098-170

1011-1162

3.88Ac

3.92Ac

13-015553

J.R.L. Vargo 1142-887 18

J.J. & J. Gaetz 1174-590 9

1185-1083

3.11Ac

E.T. & M.M. ZALAR 1098-166 17

3.81Ac

3.99Ac

3.03Ac

PARCEL #3 48.27 Ac.

591-895 836-227 LEADER'S MOBILE HOME COMMUNITY 1087-927

L.W. & K.A. CONNER 898-1209 900-647

1.97.67Ac.

L.W. & K.A. CONNER 898-1209 900-647 28.78 Ac

See Map "D"

W. ZAK & D.L. POPP

SEE 147-356 & 357 217-534 826-34* 827-469* 10.22-5497 20.5 Ac.

237-190

23.73 Ac.

345-157 501-654

9.91 Ac.

S. Hawter

H.L. & K. Geidel 726-1023

T.B. & D.L. Munkwin 819-500 3.47 Ac.

L. Prenzlika 508-466 1.5 Ac.

4

859-1134

R.D.-M.H. CONDOMN

5.30 Ac

R.L. & L.L. HEDERSTROM 1083-300

5.04Ac

P.H. & S.G. HEDERSTROM 1083-296

0.45Ac

R.H. NELSON TRUSTEES 860-146

11.32 Ac

H. Henderson 1059-188 1Ac

1174-298 M.H. MEYER 734-725 1Ac

24.57 Ac.

M.J. JONKE 1030-789 270-388 1030-789 980-367 3.07 Ac 663-762

27.50 Ac. - 3.05 Ac = 27.195 Ac

L.M. Cotton 693-175 690-172

CHARDON ASSEMBLY OF GOD 1115-1306 ✓ 19.22 Ac 13-015559

M.K. REED & J.J. BECKER 1189-317 22.15 Ac. 13-015560

O. TOPLIFF 1174-592 ✓ 18.01 Ac

L.J. & P.M. PENTEK 30.92 Ac.

1174-594 ✓ 891-846* 423-996

1022-682 1.58-179

13-011600

5

13-015561

D. GANDER 832-946 14.643 Ac

D.E. PROTS & A. NEMCIK-PROTS 1052-532 10.038 Ac

F.G. & J.N. CARLSON 1032-492 7.90 Ac.

221-440

48.29 Ac.

13-015558

C.J. WILCOX & K.A. TRENTA 1036-309

J.E. Brisley 1.14-1000 3.21 ac

505-172 & 505-2988 Bapt. #

571-795 R. Baptic

1A 50A

434-308

parcel #1 40 Ac

M. Ostrosky

8

PARCEL #5 6.5 Ac.

505-172 1A 3 Ac. 505-172 G. Butcher

11.96 Ac

J.A. & J.H. GARDNER

50A

R.A. & R.M. KRALL 1167-1145 1167-1181 3 Ac

13-015534

502-474 7.58 Ac. Began, Trustees

320-578

J.M. BEGAN, TRUSTEES 974-46

589-53

5.143A

T. D. & D. Linn 615-1193 5.967 Ac.

VOL 11-P62

T. & S. Klemaier 635-495 5.233 Ac

W. & H. WAGNER 615-1254 5.243 Ac

619-850 M.W. & L.J. O'BRIEN 742-632 5.009A

961-240 5.917 Ac

McMASTER 617-111 5.254 Ac

E. & C. FILBY 615-757 5.415 Ac

6.717 Ac 601-907 739-416 RICHARD A. & ELANE INGHRAM

B.A. SCHWOTZER 965-604

R.A. INGHRAM, JR 612-1004 734-375

3.0 Ac

B.A. & K.M. SCHIRM 911-240

5.04Ac

505-172

1.39Ac

EARL & FILBY 1433-367

F. & E. Hitchcock 815-182 5.001 Ac

M. & K.M. CURRIN 1644-736 5.540 Ac

B & K ABE

661-325

580-85 864-1246 51.09 Ac.

See Map "D"

R.E. Gardner, E.W. Gardner & R.E. Gardner JR

R.A. INGHRAM, JR 876-528

434-308

NEW PLAT VOL-LC PG-11 3.64Ac

7.56-688 = 3.64Ac

9.214 Ac.

VOL 12-135

NEW PLAT VOL 15-128

M. RONIS 794-1098

5A

5B

6A

Z + B NICHOLSON 768-127 818-453 5.061 AC

R & D INGRAM Family Trust 23.44 Ac. 1147-233

1147-283

6.111 Ac. 13-008224

13-008223

9.58 Ac.

13-011140

AMENDED PLAT VOL 12-135

21 Ac.

21 Ac.

6

M. Ostrosky parcel #6

812-959 1218-121

J. URBANICK. 812-959 Oakton, Inc. 1218-121 2-18-99

898-1209

10 Ac.

3

MITCH LINE

13-006700

132.623 Ac

1. 961-240 5.917 Ac

2. McMASTER 617-111 5.254 Ac

3. E. & C. FILBY 615-757 5.415 Ac

4A

4B

4C 661-325

B & K ABE

580-85 864-1246 51.09 Ac.

See Map "D"

R.E. Gardner, E.W. Gardner & R.E. Gardner JR

434-308

R.A. INGHRAM, JR 876-528

NEW PLAT VOL-LC PG-11

HOLMES

EAST SEC. 1

TRACT 6

CLARIDON TOWNSHIP

SCALE 1" = 300'

JAN 1, 1999

A	B	C	D
E	F	G	H
I	J	K	L
M	N	O	P

REPRESENTATIVE REPRESENTATION

* Inadequate description

√ Indicates survey on file with tax map dept.

H.F. & C. BLATNIK, JR. 952-462 15.65 A

550-760 728-695 H. & M. BLATNIK

10.65A

B.L. & S.L. GLETT 856-758

10.10A

L.W. & K.A. CONNER 742-737

513-319

2 41.13 Ac.

D.W. & G. BREHM 1036-658 4.67Ac

G.R. & D.L. KOCH 717-24 2.99Ac.

520-294 599-769 853-147 16.66 A R.J. FLAHERTY

881-1280 734-1037 424-63 5.12 A D. JEDVONS

898-1209 900-647 28.78 Ac.

L.W. & K.A. CONNER 898-1209 900-647

GEAUGA CO. B.of C. COMM.

928-1016 L.S.A. ∅

451-829 150 H. DAVIS

393-34 15A 734-85 C.R. DAVIS

PARCEL #2 6.26A 6Ac

F.R. & K. KINGZETT 928-1016

F.A. BROWN, SR. 932-1103

762-510 3.0Ac. B.J. & R.W. HANTAK

D.M. BRINING 4.18A 835-194

40.7

3 G.M. & R.L. HOFF 1019-577

857-716 to 724

898-209

10A

21.16 CHAINS VOL 142-121

409-863 380-1283 864-1246

51.07A.

R.E. GARDNER E.W. GARDNER R.E. GARDNER JR

C.C. & M.M. MARKLE 782-962

246-519 852-1032 1167-438

P. BALEGA et al. + M. MOLOSANY, TRUSTEE 12-002000 21.8 AC

H.K. RIFFETT 678-786 13.62Ac.

Match LINE

D.W. & R.A. LEONETTI 975-1285 4Ac.

30.23Ac.

R. & D. RUA 576-381

.79A

(W.C. Mader 603-1083)

T.J. & E.M. BERMAN TRUSTEES 846-770 895-1086 1065-136 7.73Ac

611-1104 2.03Ac.

611-108 .37 A

576-54 7065-732 1.5Ac. 665-204 BERMAN-VE 923-1216

7065-732 1Ac. T.J. & E.M. BERMAN 545-177 545-180 1Ac. T.J. & E.M. BERMAN 545-182 1Ac.

T.J. & E.M.T.R. BERMAN 663-1164 3.04Ac. 663-268

G.A. & S.J. THOSS 1016-931

531-1097 1Ac. 4Ac. J. & S. BULLOCK 10A

T. & E. BERMAN 556-622 6.294 Ac.

WADSWORTH S. BERMAN

857-716 to 723

5.49Ac.

GEAUGA CO. COMMISSIONERS

H.W. & M.E. KRAGE 647-188 18.713A

894-1233 R. & S. KUPS 9.5 AC

712-1049 C.A. ALDERMAN 9.08Ac.

1094-988 1097-471

J.B. CRANSTON 872-865 873-908 948-247 11.496 Ac.

752-12 George & Kathy Lott 4.17Ac.

35.617 Ac

P.L. & D.A. BOWMAN 908-827 10.4Ac.

T. & S.C. MALONEY 796-518 1043-1213 22.04 A

5.40 Ac. L.H. LUTHER 780-231 484-299

L.E.N. HEWIS 574-526 668-259 5.5A

2.27Ac 286-342 719-1140 5.22A

HALL ROAD

V.L. RENTSCHLER 966-502 4.5A.

M & M STANOS 543-442 714-1295 2.07A.

N.E. RIFFETT 733-1917 376-64 8.64Ac 1.17Ac

D.S. PARTLEK 893-317

W.C. & C.J. RICKARD 1082-153

36.53Ac.

W.A. MILLER 599-431 1014-763

K.C. & M.A. POST 1002-979 27.54Ac.

10.700 Ac.

D.C. & S.A. KITCHEN 1035-1241

M. Shefcheck 608-1013 20 Ac

852-575 D. Morgan 16.85A.

V.G. & C. BOROVIC TRUSTEES 929-904 423-390 1128-415 18.75A

H.L. ULE 1089-79 LOAN 5.5 Hundred 1194-403 Ln-077200 4.10A

L.S. YODER & E.S. YODER 984-144 65.25 A

J. & E. STOUFFER M. & K. PHILLIPS 1071-661

M.R. & K. PHILLIPS 1021-848 15.20 Ac.

D. SCHMIDTKE 882-713 469-665 29.449 Ac.

882-713 911-441 925-68 925-70

25.62Ac.

399-792 689-705 33.94 Ac.

341-167 1003-544 1042-502

V. HYDE 341-167 1042-502

TOTAL ACREAGE 78.403Ac.

C. & S. Kronk

423-713 463-202 538-464

15.06A

C. & M. SMITH 761-1145 1.148 0.603 Ac

C. Smith 14.2 AC

T.J. & E. BERMAN TRUSTEES 859-762 1065-134

580-709 5.47Ac 6.47Ac

582-961 Norman & Barbara HAMSKI 5.00 Ac

TAYLOR-WELLS PROPERTIES 859-765 8.6 AC

355-332 19.75Ac

1047-1-5 786-528 757-274 832-632, 636

R. LEWIS 757-274 786-528 832-632, 636 377-223 16.85Ac.

524-806 A K. & M. POST 36.08 Ac. 803-261 848-1195

284-293 368-75 (180Ac) 617-557 (5.00Ac) C. & L. HESS

SEC 2 SURVEY

L.J. HESS 7.20Ac. J.W. RIDER 661-553 879-415 417

476-983 L.J. HESS & J.W. RIDER 879-419 421 LISA

1093-754 1093-759 1.84A. 1093-757

1093-755 536-371 1.39A.

L.J. HESS & J.W. RIDER 879-415 417

556-369 848-119 2.03A 697-654 G.E.O. DYSERT

W.L. & G.A. BEECH 922-680 2.06A

443-422 653-79 2A E. & A. BEECH

E. MEIER 713-265 959-1011 12.61Ac

K. & W. KRONK 259-299 657 173

C.D. RENNIE 13.0 W3Ac 1.0 0.333Ac 855-986 Inadequate Descr.

5.089 Ac R.C. KRONK 891-295 1197-290 12-081250

3Ac D. & K. HILL 657-1098

RA & P.C. GUARNERA 872-861 944-184 3.696 Ac

G.A. & S.M. TABAJ 863-210 5.473 Ac.

863-210 5.5441 Ac.

M.J. STEFANEK & K.M. BERMAN 1027-807 5.094Ac

A. & K. GANIM 833-530 674-381 599-680 891-555 5.627 Ac. 956-597

K. & S. BURZANKO 753-751

J.J. & L.V. LECCISOTTI 958-755 0.072 Ac.

754-886 10.00 Ac. 1

W.C. & J.M. EVERETT 1167-1046 12-065670

P.R. - J.M. THOMAS 1173-481 12-006470

5.205 ac. 5.2A

M.A. & V.R. KYLE 1053-1252 1099-304 5.06Ac 5.06A

551-1159 R.J. & B.L. ZEITLER 5.00 Ac.

D.D. FREY

6 D. & V. FREY 859-112 4.479 AC Vol. 9 Page 147

1053-1252 1099-304

1053-1252 1099-304

5.578Ac. 5.2A

J. & N. ALDEN 744-50 597-326 5.3A

P.N. & K.M. RISKO 693-1987 6.64Ac.

G.M. FOLEY & D.J. MAJORS 753-655

S.R. FINCHAM 1034-357 PLAT = 3.060Ac Desc = 3.606A

Claridon Park Drive

V.F. MAY 2.00 Ac 783-76 3.606A

623-289 76 1.73Ac B & M OPATRNY

7 M & M S ZION 10.6-193 813-333 928-1251 5.108 Ac

E. & L. Luce 631-656 5.02A

559-668 558-1118 B & L. Luce 5.081 Ac.

582-1023 Joe J. Jr. & Bonnie L. Yusko

CLARIDON PARK ESTATES Page 145

13.090 Ac Vol. 9

733-417 Parcel #2 733-417 9A

Parcel #1 733-417 9A

352-130, 132

259-299 657 173

B O R GEAUGA CO. Bd. of Co. COMM.

857-716

BARBER

F. & F. KAPLAN 601-1155

247-108 643-1055

R.G. HAUETER 1111-896 1121-1286

857-716 to 723

GEAUGA CO. COMMISSIONERS

5.49Ac

WELLS ROAD

TAYLOR ROAD

CLARIDON ROAD

BORROR ROAD

HAMBDEN TOWNSHIP

SEC. 1 · SEC. 2 · SEC. 3 · SEC. 4 · SEC. 5

N

SCALE 1" = 300'

√ indicates survey on file with tax map dept.

A	B	C	D
E	F	G	H
I	J	K	L
M	N	O	P

CLARIDON TOWNSHIP

JANUARY, 1999

RELATIVE REPRESENTATION

562-127

S & M Freeman

* Inadequate description

C. & K. SINATRA 790-54 TOTAL 5.433 Ac. (4.369 AL) IN CLARIDON

J.E. BORDELON, G.P. BENSON & S.L. BENSON TRUSTEES FOR FUTURES HOLDING COMPANY 1094-757, 758 89.5226 Ac. 15.863 Ac. IN HAMBDEN 73.659 Ac. IN CLARIDON

FUTURES HOLDING COMPANY 1094-760 1103-429 3.02 Ac.

G. BUSHNER 542-66 893-27*

36.57 Ac.

1097-264

All Lots in N. Leightman 1194-3816 - Pepperwood-II

PEPPERWOOD ESTS PH 2 - ESSEX COURT VOL 27-31

PEPPERWOOD ESTATES SUB. PHASE I VOL 21-123 (VOL 914-834) (981-1072)

VOL 17-P 93-94 PHASE I SUB. MCKENZIE DRIVE

STONELEDGE DRIVE

CHARDON WINDSOR ROAD

GEAUGA CO. Bd of COMMISSIONERS Vol. 857-P 716

OLD STATE RD.

184-241 538-854 601-1155

E. & F. Kaplan

247-108

R.G. HALETER 643-1055 1111-896 1122-1286

36.85 Ac.

G.M. Foley & D.J. Majors 753-655

22.4466 Ac. (22.505 Ac.)

E. Campbell 508-414 537-958

E & R. MUL HALL 834-130 841-226

5 Ac.

799-155 799-151 192 Ac. J.L. & M.A. BEDNARSKI 3619 Ac.

799-153 .0422 Ac. .0162 Ac.

799-1245

307-331

757.57

733-1310

B & A Armistrong, Jr.

E. Barber 418-827 9.22 Ac.

611-1222 A.P. Barber 611-1220

Parcel #2

Parcel #1

35 A

33.32 A

38.30 A.

J. & E. HAABA 823-1076 *

(& unknown)

709-1293 135-873

1.87

O.E. Wilson

635.93'

482'

7.72 Ac.

589-143 PETER & DARLENE ANITA KOSTELEC

N. NEWTON & G. SPEGK 836-951

J. & B. VEON 763-842

L.E. & D.M. BUEHNER 759-711

2.710 Ac.

1A

523-196 552-575 G. KOSTELEC 1036-878

4.016 A

519-745 552-595 1031-702 1036-880 G. KOSTELEC

6.99 Ac.

14.92 Ac.

D. & F.C.A. ZIELINSKI 531-225 1112-828

858-1020

12-090298 .933 Ac. TAG

(051-205)

4.49 Ac.

R.B. MOON TRUST & M. MOON

24 Ac. 824-920*

1079-954

1636'

1.68 Ac. 135-269

R.B. MOON TRUST M. MOON

(not surveyed) MADE EXEMPT

198.68 Ac.

1079-954 1112-174

824-920 parcel #1

SEC. 5

SEC. 4

SEC. 3

SEC. 2

SEC. 1

M. & S. ANIC 988-320

5.772 Ac.

J.R. PARK 988-525 1081-9

D.C. & D.L. HAWLEY 1030-1179

M.J. & D.C. TARASKA 1139-569

(12-090296)

E.A. HILL 911-510 611-1220 611-1222

705' 10 Ac

E.A. BARBER 464-415 250'

Parcel #3 85.75 Ac

G.P. & S.L. BENSON 1098-812 6.494 Ac.

B.A. WEAVER 611-738

3.66 Ac.

A.E.R. DeDAC H. MULCAHY 5 A

B. Janicki 463-407

C. & E.L. Hinkle 5 A B12-880 1213-913 1-27-99 12-083000

D. SCHMIDTKE 813-78 464-665 882-713 29.449 A 911-441

W.E. SMITH 1041-162 1195-527

925-48 925-70

IR-082299 5.665 A ED & D PHILLIPS 884-1164 1.5 Ac.

D.S. & C.R. SHEETS 943-904

C.D. & D.C. CHRISTIAN 746-963 847-856 1.5 Ac.

J. KLINE 675-633 859-1099

R.E. & S. FULTON 880-5351

R. DUNCAN 981-1192

Barney 926-19

D. Fowler 798-718

H. LESTER 798-608

E. & A. HAMROCK 2 A

I & A.M. PISCITELLI

J.F. LONCHAR & O. SCHUMACHER 914-706-709 880-614 10 A

H & M. MAY 934-582 5 A 319-387 823-370 2.5 A 396-367 2.5 A

C. JOHNS 1062-848 B. Miller 732-426 5 A

J. Valvoda 367-218 5 A

224-41 477-757 5 A

M.M. & E.L. MILLER 1022-707 3 A

K.B.A.D.A. TALARICEK 813-159 5.70 A

(TOTAL 1638) 15 MINE

20 Ac 609

FIERGE 1/4

PASSANT

R.R. 88

R.R. 132

71.82 Ac.

53 A

1336.5'

341-168 1042-302 N. Hyde

E. & F. Kaplan

1254

GEAUGA CO. Bd of COMMISSIONERS Vol. 857-P 716

247-108

E & F KAPLAN

6/13/88

611-1222 A.P. Barber 611-1220

E. Barber 418-827 9.22 Ac.

1254

1543.86

1 Ac

1 A

1 A

1 A

HAMBDEN TOWNSHIP

CHARDON WINDSOR ROAD

TOWNSHIP ROAD

HUNTSBURG

KILE

TAYLOR WELLS ROAD

ALDENSHIRE DRIVE

SEC. 3

SEC. 4

1

2

3

R.E. HEWLETT 4.32Ac. 578-160

G.V.+D. BELLIE ACRES SUB. Sprogis 811-2 3.114 Ac. VOL. 15 PG. 10,11

F.B.+T.F. Harron 1200-278 3.001 Ac. 12-082390 3.000Ac. J.&C. EASTHOM 855-1027

716-811 R 3.236 Ac. J. GEORGE 721-488

4.020 Ac. N. SKIDMORE, III & D SKIDMORE

3.014 Ac. D.F.&L.J. CRAWFORD 853-975

722-351 D.W.+M.A. GEORGE 4.341 Ac. 4.121 Ac. MATCH LINE

N.N.&G. PRESLEY 1107-424 3.621 Ac.

D.J. PIPER + M.C. CARLSON 1169-109 12-072319 3.86 AC

D.A. SPIROS PERSE 3.00 L Ac. 938-195 1048-432

D.A. SPIROS PERSE 1048-432 938-195 7 1/2 AC.

D.A. SPIROS PERSE 1048-432 938-195 3 AC.

Kim-Sean Inc 819-1249 3 AC.

M.M. Peterson 809-486 940-277 5.4Ac

722-297 J.+R. MUSACCHIO 9 Ac.

D&S. BIRKO 661-403 3 Ac.

Cap Dougherty 609-913 2A

D.A. Probosky + S.M. McGraw 1157-N 12-046950 2.2 AC

J.K. BOLE II & C.S. TATE-BOLE 971-1100 2 Ac.

R.P. Newport 811-1121 1014-841 2 Ac.

A. STEWART 509-1097 856-842 2 AC

D.A. SPIROS PERSE 74.05 Ac. 905-7 1048-429

SEC. 4 77.63 Ac. 562-122 C.W. JR. & J. INEMAN 1015-165 1015-163

SEC. 3 53.06 A

1040-1072 430-628 780-900 M.H. Christian

582-601 ROMAND E. HABERMAN 5.3 Ac. - TOTAL 5.09 ± CLARIDON

4.91 A. 5.13 A.

W.A.&C.M. FRIMEL 1019-526 3 Ac.

362-453,455 742-1247 9A.

B.D.&L.M. PHILLIPS

H.H. REED 6657-550 4.88 Ac.

P.E.&V.H. TAYLOR 899-614 4.53 Ac. 4.53 A. CLAR 3.54 A. HAM

W.C. STREBLE 725-773 840-526

W.C. LONGENECKER 1131-1016

R. Hanslik 738-772

239-249 776-678 8.40 A. 9.68 A. W. WALTER

B.A. LEE F.M.J. FOX 972-666 9.03A

P.S. Marincek 337-889

J.R. Hilton 331-136

A.M. REZABEK 1A 693-620

680-1281 678-98 1 Ac. K. FORTUNA & L. LeBLANC

A. Merryman 802-788

D.K. WAGNER 884-1157 1010-556 1.03A

E&D Bylcer 592-232

1 AC. B. PALINSKY 694-792 752-1240

765-1184 J.S.&D. TIZZANO

R.W.&J.T. LODGE 910-574

M.B. BASKIN 1004-1140

A.F.O.S. Bernardine 813-561

2.44 Ac.

D.S.&G.E. FISHER 804-21 1.03A

C.D.&P.L. SHIFLETT 926-1261

766-798 1A K.&D. MARCKESE

T.J.&R.E. LEDENICAN 906-302

T.P.&M.M. BACH, JR. 588-512 1 AC.

A.L.E. MIENTKA 707-172

R.J.&A.M. HOFFMAN 1057-500

A.R.&S.J. NIGHTON 707-174

C. Andrews 1311-1039 1214-345 L.C. 87000

S.W. SAWKER 629-1025 653-465

L.&K.D. CREAGH 750-268 2.5A

K.D.+A.M. CREAGH

Lots 1 to 20 in Name of F.&I. Maricek

Plymouth Acres Subd. Lot 19 Holmes Tract Vol. 8 Pg. 33 Plats - Vol. 9, Pg. 18 & 55 Scale 1" = 200'

N

SCALE 1" = 300'

* Inadequate description

JANUARY 1, 1999
RELATIVE REPRESENTATION
√ Indicates survey on file with tax map dept.

A	B	C	D
E	F	G	H
I	J	K	L
M	N	O	P

CLARIDON TOWNSHIP

CLARIDON TOWNSHIP

JANUARY 1, 1999
RELATIVE REPRESENTATION

SCALE 1" = 300'

✓ indicates survey on file with tax map dept

A	B	C	D
E	F	G	H
I	J	K	L
M	N	O	P

TOWNSHIP
MUNSON

AQUILLA ROAD
WEST BRANCH CUYAHOGA RIVER
SPENCER STREET
TAYLOR WELLS ROAD
MAYFIELD ROAD
US 322
LAKE AQUILLA
AQUILLA VILLAGE
TURNER DRIVE
GORDON DRIVE
BERKSHIRE DRIVE
CORNELIA DRIVE
AQUILLA BLVD.
SEE DETAIL 6S & 6T

8
9
10
11
12
13
14

Match Line

1A BEST LAND CORP. T52-65
213-128, 261 — 88.05 A — N. Zepp
Q.A. & J.H. GARDNER — 11.96 A 202-705 — C&P B2316 702-263 — 3.04 A — 712-223 — 19.46 A — R & E Basler
2514-79, 953-259 — 1035-888 — 10.17 — S. Pokorny
H. Ostrosky Parcel #3 2.29 Ac. 484-208, 104-598, 109-573 TOTAL 196.378
208-558 — 99.50 A
R.T. D. Imgam Family Trust 1147-231 — 13-008220 591-311
44.88 A 255-866 — State of Ohio
N. & P. RIFFETT 571-1318, 623-1002, 678-788, 733-1374
D.A., JR. & S.E. PAOLO 1019-206 — 12.8ac.
A.F.E. & B. BODNAR 970-532, 948-812 — 12.8Ac.
W.D. & J.M. FROMWILLER 13.1 AC. 964-393
D.A. BOYLE 15.67 AC. 1178-539 — 12-023150
B.R. SOLOMON 1030-766 — 3.21Ac.
S.J. & A.C.S. CLOUSER — 33.76Ac. — 1032-488
84 Ac.
756-168, 980-1014 — 1.50A — G.M. BENA — 1.50A
Parcel #1 — 75 Ac - 5.44 - FROM 23.539Ac — NOW-69.56 Ac — N.O. & E.S. ZEPP
731-884 S & A. CLOUSER — 6.98A. — 742'
1130-1256, 1130-1259, 1130-1262 — 660' — 593-524
2352' — 1200' — 602' — 550'
GEAUGA COUNTY BOARD OF COMMISSIONERS 684-197 — 23.589Ac.
Parcel #1 — Parcel #2 — Parcel #1 — Parcel #2 — 198' — 438' — 626.46' — 859.46' — 502'
684-609 — 70.45 A — 1146-1205
The Samuel Taylor Family Limited Partnership — S.K. Taylor
1037-381, 384, 387, 390
B.T. ANDERSON (1/12 INT.), J.T. CIKRA (1/12 INT.), J.T. LICHTKOPPLER (1/12 INT.), C.T. THUM (1/12 INT.)
Parcel #2 — 1.25 Ac - 1.16A - 1.29Ac - 2.076Ac - 18.099 Ac (from 23.539Ac) — Now 87.535 Ac
TAX DUPLICATE 119.42 Ac IN LOT #9 / 37.684 Ac IN LOT #12
522.60' 870-274 — 2.076Ac — 128.60' — 693'
A. & E. ANDRE 669-1152 — 16 Ac.
Parcel #3 — 15.37A — 593-524
663-873, 583-1044 — R.G. & G.E. RAND — 10.02A — 583-1042 — 110' — 564'
B.E. & S.J. BENNETT — 25 Ac — 812-344
100-238 — 29.71 A — N. & M. Berman, Trustees THE BERMAN FAMILY TRUST 910-100
5 Sheets — 685-348
110.82 A .92 (UNPLATABLE) 111.74
D.S. BALANTE 709-1228, 988-664 — 5.0 Ac.
STAN-RAY LTD. — 739-1332, 876-935, 1125-466
N. & P. RIEFETT, JR. 911-538*
3566.08' — 747.23' — 371.22'
Parcel #2 — 188.55 — 13.58 Ac — 1038-14 — 914-824 — 988-661
1694.89 — 482.10' — Parcel #1 — 20.42 Ac — 1038-14, 988-661
M. BALANTE, D.C. & D.S. BALANTE, T.C. NAGLE
C. & K.M. NAGLE 950-562 — 16 AC
914-824, 1021-1168
104-172
12-018600
125 - 80 - 95 - 3.01 — LEANING 91.99Ac - 3.50 — 88.49 Ac - 2.32 — 86.17Ac - 5.06 — 81.11Ac
Parcel #3
914-824, 988-661, 1038-14
997-86 Wm. C. KAY BUILDERS INC. 3.01Ac.
697-7 — 38.67 A — W.J. Gordon
E.M. BABCOCK 843-885 5.0Ac. 1006-1310
E.M. BABCOCK 40.122 Ac. 843-878 1006-1306
CHARDON BUILDING SUPPLIES, INC. 1117-1134
1117-1134 — 4.53 A — 1117-1134
B. STRECKY 1009-868
1117-1134
1117-1134
1117-1134

MATCH LINE

13.62 Ac.

H.K. RIFFETT
13.62 A.
678-786

571-1318

7
733-1374
678-788
N.&P. RIFFETT
75.420 AC

623-1002

673-374
7.34 AC
A. THOMAS

11 AC
A. MacDONALD & R.E. THOMAS
928-693
1168

D.A., JR. & S.E. PAOLO
1019-206
12.8 AC

948-812
D.J. & M.E. SHELIBA
1109-1221
12.8 AC.

13.1 AC.
W.D. & J.M. FROMWILLER
964-393

D.A. BOYLE
1178-539
12-023150
15.67

The Samuel Taylor Family Limited Partnership
1146-1205

10
70.45 AC
684-609

N. & S. RIFFETT III, et al
1171-450
12-051600
9.00 AC.

3.06AC
830-98
H. BONES & M. KERR
.66AC #37N

82.84 AC
11
N. & P. RIFFETT, JR.
911-538*

R.L. & G.M. DUDINSKY
913-159
3 AC.

M.J. & K.A. Clos
888-743
3AC.

747.23'
9.75 AC

C. & K.M. NOCE
950-562
16 Ac. 747.23'

701-579
7.49 AC
B. & W. MORTON

1038-14

D.L. & L.L. BATES
1038-22
3.01Ac.

W.P. & C. FISHER
1006-1069
1044-527
3.01Ac.

B.G. & J.B. CHERNE
1029-454
3.01Ac.

14
125 Ac
- 30
- 95 Ac
- 3.01 Ac
91.99 Ac
2.32
89.67
3.50
86.17
3.06
83.11
3.01
80.10
2.01
78.09

TAYLOR ROAD

WELLS

N. & L. POLLOCK 56% INT. 5.61 AC
E.R. POLLOCK 44% INT.
829-96
830-533

15.90 AC

L.J. HEIM, III & D.M. HEIM
932-569

LAND LOCKED
T.E. PETERSEN
1156-577
1159-879

3.77AC

34.60 AC

532-666

1038-14
1021-1168
12-018600
59.51 Ac

M. BALANTE

DC & T.L. BALANTE
12-051800
1059-1160
10 Ac.

M. BALANTE
1059-158
10 Ac.

D.J. & D.S. McCASKEY
1012-744
12-051800
10 Ac.

L.R. & P.A. CHAPMAN
546 1325
577
5 AC

C.J. TROMBLD
637-255
5 AC

T. ALDRIDGE
601-17
603-1213
5 AC

SEE DETAIL
CLARIDON
CENTER 6Q

HOLMES

46.90 AC
684-609
S.K. TAYLOR
1037-381, 384, 387, 390

B.T. ANDERSON (1/12 INT)
J.T. CIKRA (1/12 INT)
J.T. LICHTKOPPLER (1/12 INT)
C.T. THUM (1/12 INT)

HALL ROAD

379.61'
2.22 AC
N.B.J. RIFFETT
1122-733
3AC.

D.E. & S.E. CRAWFORD
3.00AC
351-383

J.B.F. LAWRENCE
780-299
4.00 AC
1032-11

W.E. & D.R. ADAMS
589-255
GARY BELT
3.09 AC

G. Churchia
869-64
3.084 AC

M. McGRATH, i
S. McGRORI
3.000 AC
791-1044

D.S. PARYZER
895-317
4.87 AC

W.C. & C.J. RICKARD
1082-133

E. & J. MOODY
754-1200
1.41 AC
754-1200 356A

G.E. LUOMA
1078-738
1AC

1122-733
.119 AC

K.L. MARTIN
17.53 Ac.
874-843

T.L. & S.M. VAN NORMAN
1080-658
3.183Ac.

T. & S. VAN NORMAN
796-760
3.153Ac.

T.L. & S.M. VAN NORMAN
761-261, 263
736-1358
2.5Ac.

A. & B. DOUGLAS
982-918
17.218Ac.

A.M. & B.M. DOUGLAS
904-1157
12.572Ac

K.C. & M.A. POST
1004-1344
1006-61
3.44Ac.

N. MEYER
1004-1342
3.32 Ac.

K.C. & M.A. POST
1002-979
27.54 Ac.

D.P. MEYER
999-861
3.01Ac.

D.P. MEYER
999-861
3.35Ac.

HEADWATERS LANDTRUST
1004-1196
24.59Ac.

J. GROSVENOR ET AL.
938-1105
578-747
39.88Ac.

H. MILLER
31.28 AC
723-746
524-879

EAST

D.C. & D.L. Kellogg
2.39 AC
480-538, 540
900-1037

S. & A.B.P. FEW
669-1066
4.799 AC

22.91 AC

J. GROSVENOR
478-633
8.43 AC

812-338
D. & D. SCHANFISH
5 AC

J. KELLOGG
574-1402
917-686
4.06 AC

S. & L. POLLOCK
669-1112
5.30 AC

532 666
10 AC

61.80 AC

L.H. & G.P. MUNSON

TROY ROAD

CLARIDON

246 AC
W. & W. KRONK
733-417
4.67 AC

KC & MA POST
1002-979
3.843 AC

619-720
255-499
1.5 A
K.C. POST

L. PARKS
1.5A
1206-917
12-046800

D.J. ELKO
966-925
3 Ac

D.J. SERGE
SEC 6
1021-413
17.39Ac.
11.68Ac.
45.37Ac.

1021-413

267.51

C.H. & L.M. SCHEUERMAN
1101-1157
15.355Ac.

681-640
960-210
2.20 AC

695-36
902-763
2.20 AC
P.A. GRIFFIN

843-208
C. GOFF
565-521
2.20 AC

S. & T. WARNER
783-981
687-1104
2.92 AC

52.838 Ac.
B.A. & C.A. BROCKWAY
753-755

753-755

597-1234
1.68 AC
S. LARABEE
599-316

D. & D. VAN BUREN
444-488
6.39 AC

SURVEY
451-314
63.61 AC
L. EIERMANN
1

243Ac.
103 AC
823-451

12-026100
35.58 Ac
D.L. & A.B. GROSSMAN JR. Trustees
299-365
883-1015
1159-1047

E.B.N. IA. MILLER
647-944
825-1146

582-464
H.B.F. 103A
LOFTUS

SEC. 7

THE NEW TESTAMENT BAPTIST CHURCH OF CLEVELAND
1122-1052
7.76 Ac

CLOUD OF GLORY MINISTRIES
1118-1020

L.R. & S.K. Smith
1149-1242
12-063700
7.95Ac

2

3465Ac

F. BORDONARO TRUSTEE
1162-801
12-090264
3Ac.

N. JR & P.L. RIFFETT
1118-1301
3Ac.

M.D. JOHNSON
783-324
739-1329
1021-607-609
40 AC

3
670-578
670-645
25.33 AC
752-591

J. CRATON & STARR 31.25%
D.H. STARR 31.25%
D.H. STARR DISCRETIONARY TRUST 37.5%

538-420
D.B.J. STARR
4.15 AC

538-520
41 3.8
1663-665
I. GERTZ TRUSTEE
2.76 AC

.18 Ac.

D. & J. STARR
904-748
1254-8
911-13-8

SCALE: 1" = 300'

A	B	C	D
E	F	G	H
I	J	K	L
M	N	O	P

CLARIDON TOWNSHIP

JANUARY 1, 1999

RELATIVE REPRESENTATION

* Inadequate description

✓ Indicates survey on file with tax map dept

EAST SURVEY

SCALE 1" = 300'

CLARIDON TOWNSHIP

SEC. 5 | SEC. 4 | SEC. 8 | SEC. 9

Match Line
307-331
735-1310
757-569, 570
790-867
1178-98

790-867
B & A Armstrong, Jr.
96.16 A.

12-001400

R. ARMSTRONG
307-331
733-1310
757-569
17.50 A
757-570

12-000390
RE, P.D.M.
FARRELL 1196-101
1178-468
1206-364
3.086

A.C. & G.J. EVANS
1180-409
45.23 Ac
12-081800
1180-404

12-090271
1196-234
M.H. EVANS
1180-406
435-742

12-090291
R.S. & C.L. EVANS
7.195 Ac
1196-232
17.986 Ac
373-73
J. & M. Evans
2.31 A.

H. & J. Benson
30 A
822-167
R.B. & S.G. GILLMORE

V.F. SCHINDELER
1051-122
19.0 Ac

R.L. & M.M. Barber
1186-661
18.50 A
12-070400

C.A. SLAMAN (½)
&
C. ILHARDT (½)
787-622
37.50

Claridon Twp. Trustees
20 Ac
607-967

R. & A. Holt
431-720
27.46 Ac
734-871

CLARIDON TWP. TRUSTEES
1182-1093
10.95 Ac

625-1240
Mich R Holt
3.00 Ac
669-38
732-1326
Mrs. Schary
J. Piontkowski
578-138
582-22
10.86 Ac
1.57 Ac

576-25
734-873

213-566
576-813
682-1106, 1109, 1112, 1115, 1118

D.H. STARR 31.25%
J. (KRATOFIL) STARR 31.25%
D.H. STARR DISCRETIONARY TRUST 37.5%
752-591

88.30 Ac.
2
729-775
696-103

203-298
218-345
26.08 A
752-591

229-186
578-1310 ea
33 A

210-438
676-613
829-25
890-848
D. McCARTHY
& J.V. CADY
40 A

R. & H. Kellogg

Set this new split
J. Starr 31.25%
D.H. Starr 31.25%
Del. Starr Discretionary Trust 37.5%

3
453-805
676-613
829-85
861-20
890-848
D. McCARTHY

PAR #2
18.8 AC

PAR #1
3,172 AC.
E. MAIER
CRALEY
857-136

SEE DETAIL
EAST CLARIDON
S.R.

K.C. & M.A.
1-77 Ac
824-920

Parcel #1
198.68 Ac
R.B. MOON TRUST & M. Moon
824-920
1079-954
1112-1174
1103-457

R.A. & M.L. Moon
1190-260
15.85 Ac
12-095600

562-122
C. & M. Ireman
77 A.

3
79 Ac.

R. OPPER
667-161
883-1264

Parcel #1
824-920

PARCEL #1
824-920

J. PRICE
883-1258
R. OPPER
883-1262
B. SHAPAK
883-1260
MAP OFF
J.G. & A. WENNER
893-1152
9.73 Ac.

STILLWELL ROAD

W.G. & D.C. JOHNSON
1093-597
405 Ac

ESTATE of R.A. CALDWELL
4.1417 Ac
902-123

T.L. McKEE
1139-1176
7.2 Ac
12-077300

5.50 A

711-1256

425-330

D. & K. HIETANEN
3.1874 Ac
857-496

W. & D. Hietanen

305 A

SEE MAP "H"
P.H. & P.H. Jolly
857-494
6.6 A

837-33
9.7 A
L.D. & K.A. SCHAEFER

9.458 Ac
865-653
P.D. DEMKO

984-766
18.884 Ac
JOHN CARROLL UNIVERSITY

C.G. DINGLE
JOHN CARROLL UNIVERSITY
821-557
821-559

676-1232
Demko-Lewis
LEO SCHAMADAN ½
Sub. Div.
Vol. E Pg 165
11.25 A

DEED - 10.18A
D.K. SCHAEFER
843-610
17.32 A

JANUARY 1, 1999
RELATIVE REPRESENTATION
54.75 A

* Inadequate description
✓ indicates survey on file with tax map dept

R.D. & L.A. SULLIVAN
819-1281
5.96 Ac.

FB & D.H.Z. KELLY
891-89

S.B. & V. KORA
734-884
1.98 Ac

W & M SUVADA
465-591
568-911
4 A.

563-1273
F.O. RICKARD
1.77 Ac

220-867
5.00 Ac

R. W. & G. Miller
165-229
2310-291
3 Ac

J. PRICE
883-1258
R. OPPER
883-1262
B. SHAPAK
883-1260
MAP OFF
J.G. & A. WENNER
893-1152
9.73 Ac.

W.G. & D.C. JOHNSON
1093-597
405 Ac

ESTATE of R.A. CALDWELL
4.1417 Ac
902-123

T.L. McKEE
1139-1176
7.2 Ac
12-077300

5.50 A

711-1256

425-330

D. & K. HIETANEN
3.1874 Ac
857-496

W. & D. Hietanen

305 A

SEE MAP "H"
P.H. & P.H. Jolly
857-494
6.6 A

837-33
9.7 A
L.D. & K.A. SCHAEFER

9.458 Ac
865-653
P.D. DEMKO

984-766
18.884 Ac
JOHN CARROLL UNIVERSITY

C.G. DINGLE
JOHN CARROLL UNIVERSITY
821-557
821-559

676-1232
Demko-Lewis
LEO SCHAMADAN ½
Sub. Div.
Vol. E Pg 165
11.25 A

DEED - 10.18A
D.K. SCHAEFER
843-610
17.32 A

JANUARY 1, 1999
RELATIVE REPRESENTATION
54.75 A

* Inadequate description
✓ indicates survey on file with tax map dept

R.D. & L.A. SULLIVAN
819-1281
5.96 Ac.

FB & D.H.Z. KELLY
891-89

S.B. & V. KORA
734-884
1.98 Ac

W & M SUVADA
465-591
568-911
4 A.

563-1273
F.O. RICKARD
1.77 Ac

220-867
5.00 Ac

R. W. & G. Miller
165-229
2310-291
3 Ac

A	B	C	D
E	F	G	H
I	J	K	L
M	N	O	P

E. MOTIL
947-1184
2.5 Ac

167-234
316-227
828-1138
912-229
1219-474
V. & M. S. MOTIL

23 Ac
12-006200

2
V. & M. MOTIL
1219-470
2.357 Ac
12-095136
2-24-99

M.S. & V.L. MOTIL
1102-1221
1108-915
8.35 Ac

220-551
652-847

M.S. MOTIL
831-48
898-329
1093-406
5.0142 Ac

J. BRUNER
1050-1270

Schloss Paving Co.
7.7744 A

D. FARNACCI III
1194-419
861-243

21.37 Ac

3

SEE MAP "H"
P.H. & P.H. Jolly
857-494
6.6 A

837-33
9.7 A
L.D. & K.A. SCHAEFER

9.458 Ac
865-653
P.D. DEMKO

984-766
18.884 Ac
JOHN CARROLL UNIVERSITY

C.G. DINGLE
JOHN CARROLL UNIVERSITY
821-557
821-559

676-1232
Demko-Lewis
LEO SCHAMADAN ½
Sub. Div.
Vol. E Pg 165
11.25 A

DEED - 10.18A
D.K. SCHAEFER
843-610
17.32 A

JANUARY 1, 1999
RELATIVE REPRESENTATION
54.75 A

* Inadequate description
✓ indicates survey on file with tax map dept

R.D. & L.A. SULLIVAN
819-1281
5.96 Ac.

FB & D.H.Z. KELLY
891-89

S.B. & V. KORA
734-884
1.98 Ac

W & M SUVADA
465-591
568-911
4 A.

563-1273
F.O. RICKARD
1.77 Ac

220-867
5.00 Ac

R. W. & G. Miller
165-229
2310-291
3 Ac

A	B	C	D
E	F	G	H
I	J	K	L
M	N	O	P

E. MOTIL
947-1184
2.5 Ac

167-234
316-227
828-1138
912-229
1219-474
V. & M. S. MOTIL

23 Ac
12-006200

2
V. & M. MOTIL
1219-470
2.357 Ac
12-095136
2-24-99

M.S. & V.L. MOTIL
1102-1221
1108-915
8.35 Ac

220-551
652-847

M.S. MOTIL
831-48
898-329
1093-406
5.0142 Ac

J. BRUNER
1050-1270

Schloss Paving Co.
7.7744 A

D. FARNACCI III
1194-419
861-243

21.37 Ac

3

MAYFIELD ROAD

City of Akron

CLARIDON TOWNSHIP

EAST HUNTSBURG SURVEY

SEC. 4

SEC. 3

SEC. 9

SEC. 2

SEC. 1

77. 3 Ac. C. & M. Inman

562-122

200-101
509-615
897-690
16.72 A
R. POSTA

PAR #1 J.T. DAVIS 1001-311 750-29 5.35 Ac.
PAR #2 3.0 Ac.

546-29
920-695
4.00 Ac
1.338 A

920-695
601-289
5 A
O.B. & O.M. WARNER

MAP OFF

3.4245 Ac.
J.L. EBELENDER 891-812

J.M. & J.M. SWARTZ 893-725
J.#859

J.G. & A. WENNER 893-1152 9.45 Ac.

R.A. & N.A. BERMAN 4.2987 Ac.
889-597

452-733
33.21 A
1133-917
B.P. Kelsey

STILLWELL ROAD

201-91
40 A

D.P. & K.T. HIETANEN 859-496
W.D. HIETANEN 3.18 Ac. 601-1096
3.05 Ac.
SEE MAP G-

496-328
9 A
G.&C. Karch Jr.

P.H. & P.H. JOLLY 857-494
6.607 Ac.

CITY OF AKRON
1/A 013-382

SCHAEFER 837-33

City of Akron

200-432

232-467 15 738-77 2.09 A
232-470 #B 1.00 A
738-79 #A 1.00 A
J.A.C. & T.A. HOFFMAN 1.56
832-967 1.634
1609-253 1.62 A
842-330 1.58 A
M.J. & K.B. HICKLOVER 1609-1678
869-964 #4 1.85 A
TR. I.M.E. BARBER 583-372 #3
D. OTT
C. & L.M. STEIN 1092-780 1.80 A
805-3179 #1
1078-138 D.F. VALLADA
225-316
232-516

Vol. 6 - Pg 169 Lewis Sub Div.

1041-1200
P. Demko

MAYFIELD ROAD

US 322

200-415
3
127.26 A
City of Akron

City of Akron

N

SCALE 1" = 300'

JANUARY, 1998
RELATIVE REPRESENTATION

* Inadequate description
✓ indicates survey on file with Tax map dept.

A	B	C	D
E	F	G	H
I	J	K	L
M	N	O	P

Match Line

TOWNSHIP

MUNSON

ROAD

AQUILLA

HOLMES TRACT

CLARIDON TOWNSHIP

13

14

15

16

17

18

19

20

21

22

H.L. Trudkin Trustee
Est. E.M. BABCOCK Trust
40.12.2 Ac. 1216-598
843-818
1006-1361
13-010200

C.E. Squire
591-1082
13.87 A

R.E. & C.A. HENDRICKSON
771-966
4.12 Ac.

W.E. & R.J. MARX
13.907-779
8.9474 Ac.

W.E. & R.J. MARX
876-1125
907-781
19.9824 Ac.

B.&N. AGNEBERG
1103-810
8 Ac.

559-584

63 Ac.

D.R. & J.B. Hess

1357.96'

J. Hess
463-184
14.4 A

M.R. RILEY, Jr.
793-306
12.05 A

J.A. & M.A. PURPURA
690-192

M.B. BOYTAR, TRUSTEE
556-1191
39.94 Ac.
732-690
1005-1128

17
10 A
E.J. JR. & M.V. STOTTER
1121-929

17.34 A

PINE HILL ACRES, LTD.
1023-613
± 24.26 A

R.V. & D.L. BOWYER
1032-501
20 Ac.

T.E. & G.B. HOLZHEIMER
± 5.74 A
881-987

20

W. & S. Fowler
257-307
733-536
3.37 A

D. JURGENS
795-1200
2.41 A

C.A. & W. McMaster
718-859
1.66 A

P.L. & F.D. LASWELL
860-1060
6.21 A

345-603, 606
558-127

W.C. & K.M. BUEHNER
34.74 Ac.
812-787

213-548
558-127

G.L. & E.R. BADOVICK
812-785
33.1732 Ac.

S.W. MITCHELL
965-443
5.27 Ac.

THE CLEVELAND SOCIETY FOR THE BLIND
913-928
23.19 Ac.

492-162
12.23 Ac.

182-288
23.35 A
The Cleve. Soc. for Blind

21

G.C. & S.M. Howe
982-728
2.96 Ac.

N. SKIBA, S. 0.9 A
W. & F. KUPP, SR.
841-1325
842-1063
931-697

D&B ENOCHIAN
880-1064
868-920
2.05 A
880-1064

SEE MAP MJ

716-214
F.E. ANTON
3 Ac.

589-473 FRANKLYN E. & GAYLE J. ANTON
33 A

36 Ac. (40 Ac)

A&G Gollwitzer
669-440

757-226

201-469

233-478

PARCEL #N

D. BABCOCK & J. HESS
692-1126
839-7
21.682 Ac

J & R BRINDO
942-435
937-1022
21.77 Ac.

2646.72'

2687.41'

G.C. & G. Johnson
2.50 A
724-262
673-1266

R.L. & M.M WHITE
798-1132
62.46 A

523-571
M. BRADLEY
2 Ac.

574-149
3 Ac.

M & R SIRORSKI
1079-846
955-625
4.93 Ac.

PAR #2

45.59 Ac.

M.K. MACLEAN
1079-848

PAR #1

18.54 A

237-300
3 A
T. Johnson

15.07 A

T.C. & G.A. MICHEL
1011-298

M.D. RUDDOCK
788-654
30 A

491-760
733-1007
T&E SCHIENKE
10.04 Ac.

687-415
719-1134
17 Ac.

W & D. SCHMID
805-462
805-460
See Map M

R & M Strichko
478-677
675
5 A

W.G. Schmid
710-228
22 Ac.

SEE MAP MJ

G.A. NATARAN
L.A. & C.R. GOEBRICH
921-976
10.29 Ac.

Petranzilo
957-1005
5.17 Ac.

J.J. Enterprises
810-412
10.33 Ac.

R.V. & A. Holt, TRUSTEE?
821-361
1023-280

Paul E. & Sandra L. Wilkins
751-743
12.245 Ac.

Gordon Commercial Group LLC
1223-42

6976
38.67 A
W.J. & J. GORDON FRANKLIN

AG/AEC
778-856
2.156 Ac.

G.J. & B.A. Koberna
1200-1139
12-010400
2 Ac.

200-174
195-234
917-686
2.48 A
J. Kellogg

917-686 *
9.58 A
J. Kellogg

585-301

542-131
336-505
734-109
1.5 A
N J.V. Toth

L. PINZONE
265-391
965-174
2.02 Ac

2.02 Ac
H.A.E. FAMILY TRUST
788-557

R.L. PINZONE
552-1379

828-1278
6.05 A
M.C. FUMICH

734-109

53.07 A

6.49 Ac.

C.V. Wilms

409-21
673-487
24.10 A

673-487

E. Purdy
673-497
1.68 Ac

676-1137
T.W.R. TEITSEL
1 Ac

J.P. HOLLAND
1 Ac 673-1159

DS & CE. FISHER
804-21
1.3 Ac

2519

SEE DETAIL ON PAGE "D"

PLYMOUTH ACRES SUB. VOL. 9-55 ALDENSHIRE DRIVE

2.84 Ac.

S.M. CALVIN 619-1270
9.5 A 12-010700

R.L. WHITE & M.M. HAMMER
669-1312

M.J. HAMMER
738-116
848-519

J & B. Coates
653-32

D. & J.C. FURY
742-193

J & K Konjoudak
635-280

R. & J. VESELY
676-114

M. BASKIN
1009-1144
829-40
4.552 Ac

T.M. & A.G. ZAGAR
1154-36

LINE TY "J"

STONEY SPRINGS DRIVE VOL. 11 PG. 113

3.271 Ac
3.9159 Ac
3.7685 Ac
4.0705 Ac
3.036 Ac

J.A. SAVAGE, JR.
A.M. SAVAGE
1023-889

D.E. & E.E. McKnight
1150-456

P.L. Murphy
633-1076
888-968

R. & J.A. FELLETHER
944-923

E & B Dillen
635-421

MATCH TY "J"

CLARIDON WOODS

M. & J.S. LASCO
1128-424

D.J. HOMA
747-1248
1173-738

L. HENNESSY
670-1219
3.260 Ac

G.M. & J. HAMPLE
730-1051
633-698
3.0238 Ac

251-257
1004-488
1006-802

19
36 A

K. SCHMITT BURR & J. BURR

40.44 A
495-305
J. & R. DEL BALSO

156-137
667-825
221-359
1096-1184
4.3.60 Ac
S.M. First
667-825
247-536
1096-1186
53.35 A
S.M. First

946-1007
80.30 A

A. GINGERICH

11.67 A
11.89 A

217-203

JANUARY 1, 1999
RELATIVE REPRESENTATION

√ indicates survey on file with taxmap dept.
* Inadequate description

SCALE 1" = 300'

A	B	C	D
E	F	G	H
I	J	K	L
M	N	O	P

SEE MAP

U S 1 & 1 Q BUS 322

MAYFIELD ROAD

SEE DETAIL CLARIDON 6Q

CENTER ROAD

STONEY SPRINGS DRIVE

ENSIGN ROAD

CLARIDON TROY ROAD

MATCH LINE

SURVEY

EAST

HOLMES TRACT

15 — 89 A

18 — 60 A − .023 = 59.977 − .756 = 59.221 Ac LEFT IN STARR

19 — 42.45 A

22 — 2.688 Ac

1 — 62.9 A — 12-061430

2 — 19.62 A — 12-061000

3

SEC. 12

SEC. 13

AGUREE 2.152Ac

D+K DeWALT 828-1328 2Ac

D.+D. Kellogg 1148-635 9.58 A 12-034900

BENDON ENTERPRISES 5.882Ac 12-090068

P. Watson 1142-345 12-092693 2-19-98 6.22Ac

L. PINZONE 363-691 965-174-176 2.02Ac

HALE FAMILY TRUST 2.02Ac 988-557

R.+L. PINZONE 552-1379 2.02Ac

828-1278 6.05 A

M.+C. FUMICH

409-21 673-187 2.10 A E. PURA

L.+K.M. SPUZZILLO 1046-489 5.99Ac

J.C.+C.A. HANISH 1046-211 5.75Ac

1043-490 D.+R. PINZONE 5.52Ac

217-130

R.M.+J.S. SEDIVY 1066-28 6.23Ac

S. Williams et al.

J.M.+M.K. KOSKY 1201-941 3.28 A 12-082286

1.63Ac

G.H.+I.M. GREENE 1054-329

409-302

891-805 911-1318

V. GERTZ, TRUSTEES 1003-681

409-302 V. GERTZ, TRUSTEE 246-352 1003-689

SEE DETAIL ON PAGE 'D'

PLYMOUTH ACRES SUB. ALDENSHIRE DR VOL 9-55

T. WAR TEISL 676-1192 1Ac

WICKES CONDAX 1067-322 1Ac

809-21 4.3 A D.+G. FISHER

S.+A. CALVIN 1310-1011 619-1270 9.5 A

M. BASKIN 1009-1144 889-40 4.582Ac

M.+T.M. PETROUSKY 1060-323 3.0145Ac

R.M.+F.M. STUCKY 1134-1444 3.0247Ac

D.G. SHUTTS & C.M. DeGIROLAMO 1046-375 3.0369Ac

694-13 R.F.+H.F. BINDER 3.0004Ac

J.+L. HENNESSY Not part of this subdivision 1149-197 12-028510 3.2608Ac

M.+T. HAMPLE 853-698 730-1051 3.0239Ac

M.+C. PAULI 941-602

M.+A.+J.S. LASCO 1128-1524

J.F.+J.M. KOSTER 835-1269

D.L. SAGER A. SAGER 892-1810

S. LaMANNA 767-896 836-726

A.M. GEORGE 643-866 3.05 Ac. TAYLOR

W.J.+S.N. GREULFE 748-470 3.0586Ac. WOODS

S. MEADOWS ESTATES VOL. 12 P. 131-133

K.A. PRATT 459-1047

S.+J. KUCHARSKI 477-383 3.0063Ac

M.+N.+J. SHERBONDY 893-1050 3.0062Ac

J.M. COLWILL 758-1093 3.1115Ac

V.J. SMITH K.D. DIMARIA 794-102 12-082251 2-2099 3Ac

R.H. BUDDER 391-476 3Ac

G.+J.M. SOLTIS 763-1144 3.7263Ac

J.+T. BLAIR 891-163 3.0403Ac

T.+J.C.M. KOVALA 1056-987 2.0478Ac

G.+S. BUCHARCZYK 876-569 3.0086Ac

D.E. BAILEY 745-620 852-758 3.0848Ac

T.+K.+L. DAILEY 1171-1039

685-50 D. McKENZIE 2.0733Ac

D.C.+B.D. McCLELLAND 761-413 3.1115Ac

K. SCHMITT BURR & J. BURR 251-257 1004-488 1006-802 36 A

J.+R. DEL BALSO 495-305 40.44 A PAR #2 PAR #1

A. GINGERICH 803 Ac. PAR #1

S.M. First 667-825 43.61Ac

N.L.+K.D. HUNT 995-765 13.35Ac

S.W.+G.A. BOLDIN 1079-639 3.31 A

J.+A. SHIPLEY 836-734 2.53 A

P.W.+D.L. MILLER 905-146

946-7007

247-536 44.70Ac

A.M. First 667-825 12.87 Ac

A.+M. First 239-271 907-335 15 A

L. Peine, C.H. Butcher & B.L. Dixon, Trustee

43.60Ac

K.A. Stumpf 1157-98 12-040900 16.31 ACRES

710-1298 KRUSITZ 3.34 A .67 A

H.L. GRASSER & L.M. FISHER 7.83 A 1053-80 776-135

1053-80 2Ac

722-1029 L.+H. ARMSTRONG 14.30 A

574-259 L.H. Armstrong .48 A 8.0 A MASTER RENTALS 1002-926 1Ac

A.+J. Previte 800-304 13.9 A

M.M. WALKER & R.L. MARKIN 1014-1127 2.09Ac

S.A.+M.I. MULLETT TRUSTEES 3.03 A 968-963 683-204

1.68 A 346-30 .76 A E. Pollock

495-952

897-326 3.70 A. C.+A. CATHOSCIA, 721-486 TRUST

1.46 A #3

800-324 4.50 A #2

13.87 A 12-060900 #4

709-804

88.25 A 12-061100 #1

776-852

R.D.+K.S. Blair 1125-606 15.92 Ac.

56R-228 R.D. Moses 11.81 Ac.

T.M. SEMLER & J.L. WOLFE 1087-279 4.375

361-980 DEL: 00715 .75 Ac

83 Ac.

1052-1203 1052-1209 510-156 O.R. VALENTINE, TRUSTEE & P. VALENTINE, TRUSTEE

C.E., Jr.+S.M. HIET 835-1282 6 A

223-85 1030-406 15.50 A E.M. Luoma

208-635 250-263 615-697 A.+S. Kondrewych 7A

286-380 719-1158 531-537 D.L.+M.G. BRAFORD 5A

223-469 603-48 911-136 D. ARP 5A

232-319 DAVID ERIC MANN PARCEL #1 2 A

737-36 542-182 J.H. Morgret 9.69 A

#2 62.9 A 12-061430 775-860

89-132-133-134 152-499-500 L. Wilmot et al. 174-87

677-409 676-450 .5 A 330 330 TOMPKINS

775-860 #1 50 A 12-080017 S.+J. RASKI, Jr.

633-446, 447

775-852 SEC. 12 709-840 S.+J. RASKI, Jr.

844-543 844-877 242-282 T. & D. WILMOT 845 A.

775-852 19.62 A 12-061000 #3

J.C.+P.A. WILMOT 848-1245 30 A .72 A

T.+C. HINKLE & C. CANTERBURY 874-81 40 A.

775-374 1.00 A

B.+L. HESS 5.917 Ac. 758-1197 513-259

R.+T. REID 787-911 4.206 Ac.

237-26 617-674 60-42

E.W. HESS

WILLIAM BARTHOLOMEW 484-336 2 A

311-422

Bizyak Family Trust 484-868, 72 486-654 486-646 492-807 492-810 492-813 495-237 891-135 10 A 7.1 A

PAR #1

531-968 891-129 5.5 A BIZYAK FAMILY TRUST

311-422 #4 70 AS Ac

L.L.+P.A. SHARNACK 777-95 18.25 A

SEC. 13

See Map 'N'

JANUARY 1, 1999

SCALE 1-300

A	B	C	D
E	F	G	H
I	J	K	L
M	N	O	P

CLARIDON TWP

RELATIVE REPRESENTATION

* Inadequate description

√ Indicates survey on file with tax map dept

U S 3 2 2 — M A Y F I E L D — R O A D

SEE DETAIL EAST CLARIDON 6 R

See map "J"

Fenwick Survey

SEE MAP "J"

D. Starr et al — R8.08A — 578-1810 — R.M. Kellogg — 13.8 AC — A.E. & E. KRALIK — 861-20 — 857-136 — J.J. McCARTHY & J.W. CADY — 890-848 — See Detail East Claridon 6R

J.A. FULGHAM 983-531 — 5 A — 712-498 — D.+W. ROBINSON — 3.57 Ac. — 542-1023 — M. MULLET — E.W.C.L. KRIZ 804-1080 — A. HALL 795-186 — R.E. OAKFORD 1123-228 1041-335 — 611-619 — 734-869 — T.K.E. HUNTER — T. KWASNIEWSKI 1128-1409 — T.L. NEWLAND 932-505 — M.S. MOLI — K.G.T. DERMAN 944-743 — 443-783 2.50A F. Pruitt 596-279 — R.A. PIERCE JR. 4.162 AC — 842-1234 904-986 — M.B. KOSCHKY 776-1013 — M. & S. VALUDA 736-385 — P. VALUDA — 735-361 836-210 — J.R. LESTER 732-1033 — R. SIWINSKI — 858-146 — 4.71 A — 4.71 A — 858-146 — F.E.O. — 5.97-431

63.42 A

GERALD A. WILSON 726-930 10.454 Ac.

950-1087 353-1 387-383 — DORIS C. WILSON 726-928 10A.

ROBERT SAMUEL WILSON JR. 726-932 10.454 Ac.

DEBRA JAIL & LAWRENCE D. WILSON 10.454 A. 751-1228 726-928

775-860

50 A

775-860 S. & J. RAJKI, Jr.

J.A. & D.J. SANBORN 854-862 1209-1001 1-5-98 12-048400

R.C. Miller 292-541 1 Ac

AC. & B.J. EVANS 591-1394 1 AC — 30.26 AC.

189-547 #3 19.62 A 12-064910 775-860

255-240

#4 10.37A 12-064930 775-860

W.D. & P.M. LONG 880-224 5.014 Ac. 2

SEC. 11

G.B. LONG & I.L. HANCOCK 830-530+531

Parcel #1 64.7 Ac

I.L. HANCOCK & G.B. LONG, SR 830-530; 531 10.3 AC. 391-535 5.06 A

B. Sternadel — Recorded plat Demko Subdivision, Vol. 8 Pg. 32

2.72 A

DAVID & BEVERLY DORSON, TRUSTEES 4.41 AC 751-952 1087-194

S.V. & M.D. SESTAK 679-346 2A

E N S I G N — R O A D

PAR #2 — 5 AC — J.F.P. TAYLOR 804-4 — 1A. — H.P. GEISS 765-142 — 1.5A — 2.01A — 1.82A. — 1.82A. — 2.58A. — 423-630 — H.+D. Kelly 2.535 Ac. — DEMKO SUB. VOL. 8 PG. 32 — M.A.R.L.D. BRYAN 1127-1057 5.43Ac. per deed — 255-240 546-606 — 18.50 A — D. Pollock — 1019.04'

A10-80A

PAR #1 — 71 A — Bizyak Family Trust 311-422 #84-868, 70, 72 492-807, 810, 813 495-237 891-135

A.J. HANSEL 1024-111 803-845 1030-1303 — 44.30 A

311-422 BIZYAK FAMILY TRUST #84-868, 70, 72 492-807, 810, 813 495-237 891-135 — 31.37 A — PAR #3 — 10.25 Ac. — PAR #4

See Map "O" 89 A

35 A.

SEC. 14

A.M. WISE & P.R. KIMPTON 1084-1 — 4.873 Ac. — R.E. JACKSON 1056-1016 — 1.836 Ac. — L.M. KNABLE 1180-398 LBA 12-028500 — L. EVANS 884-850 — 1.84 Ac. — R.J. & K.N. BROWN 1014-542 1.84 Ac.

D.A. & C.L. BELL 770-634 18.84 Ac.

J.A. BELL 927-1052 3 Ac

5.01 A — W.S. PALANSKY #1 1159-274 12-054130 5-13-98 — 44.05 A — #5 1159-274 409-295 621-946 12-054151

C. PALANSKY 799-624 3.083A — 657-44 611-1131

1362.34' — W.A. & T.S. OPALK 18 A — 285-541 477-84 — 859-1167 — 479.82 — 477.82 — 981' — 381.24'

H.W. & C.M. BARZIE 1011-673 — 620.88' — 665-1014 4.51Ac. — G.+B. PISCHING 620.41' — 316.76' — 316.76'

G.V. & B.J. PISCHING 647-813 — 234-424

P. Haueter & P. ROSCH 1111-883 — 1342.34'

C. HIETANEN 706-169 — 217-589 234-424 — V. SAWYER & J.A. DEANS, JR. 770-630 1010-133 1101-598 — 11.74 Ac. — 9.69Ac. — J.M. & R.A. DEANS 1085-526

16 Ac. — KENNETH P. & EM. BELL 770-632

220-224 — J.A. DEAN, SR 842-809 1018-794 1011-1324 — 5.1 Ac. 1131-1032

J.+K.M. BROWN 1014-542 — 554-58

J.L. & K.E. POLSON 808-384 — 863-336 — G.&P. AUSTIN 882-338 — 3 Ac.

SEE PAGE "O"

SEC. 10

O.J. & J.Y. GINGERICH 735-1082 3.173Ac.

5.97-713 5.71 AC. — B.P. LEFFEL 1004-936 — 2.59-43 — 1.94 A — Cemetery — 1.23Ac.

221-225 951-518

66.53Ac.

S.+S. SITLER 1 Ac. 786-404

43.17A

M.E. Kibler, TRUSTEE 1041-576

D.H. WHITE & M.A. LARSON 10.35Ac. 886-158 — 1134.38' — 1186.80' — 289.38' — 289.38' — .17 Ac. TURNAROUND

D. & J. RETTGER & S. TERRILL 6 Ac. 840-569

H. & K. LAMPRECHT 14.40 Ac. 825-62

R.P. & B.O. SMITH 880-683 — 54.36Ac.

M. & M. KURTZ 818-471-3 674-13 * — 14.2560 AC

F.L. & K.A. KOTH 674-9 * — 20.1239 AC

L.W., SR & L. DEAN 5A 1128-236 1123-521

210-51 674-407 5A L. Radde

304-617 R.R. Hills 4.67A 672-1 — 997-394 — 997-1099 — 638-181 — 964-86 4.64A — D.M. FERRITO SR 1008-589 1183-582

2923.46'

JAMES A. WETZEL 768-420 — 11.0289 Ac.

M.E. DE MUTH 695-525 434-52 399-156 — 13.54 Ac.

5.01Ac J.L. O'BRIEN 1101-722

M.J. & L.E. SHALEK 770-748 — 4.6804 A

239-235 899-155 2.1A

M. DeMuth

ROUTE 608 — OLD — STATE — ROAD

345-138

33 A.

742-389*

99.81A.

M.A. & S.E. RICCI 981-652 — 11.84A.

R. & N. TOMAZIC 897-17 — 15.29 Ac.

R.J. & K.N. BROWN 897-61 — 32.76Ac. PER DEED (32.73 PER TAX DUP)

S. PETERSEN D. HALL P. DINALLO

B.L. BALZER P.I. PETERSEN K.R. PETERSEN

345-198

742-389* — SEE PAGE "O"

E.F. SOLTIS 770-330 629-1132

83.09A.

SEC. 15

SCALE 1" = 300'

A	B	C	D
E	F	G	H
I	J	K	L
M	N	O	P

√ Indicates survey on file with tax map dept.

* Inadequate description

CLARIDON TWP.

JANUARY 1, 1999

RELATIVE REPRESENTATION

CLARIDON TWP.

EAST HUNTSBURG TOWNSHIP SURVEY

SEC. 10

N

SCALE 1" = 300'

JAN 1, 19

JANUARY 1, 1999
RELATIVE REPRESENTATION

A	B	C	D
E	F	G	H
I	J	K	L
M	N	O	P

√ indicates survey on file with tax map dept.
* Inadequate description

1 127.26 A

2 City of Akron

3 56.49 A

200-415

200-468

200-467

CITY OF AKRON

R.R. 7

B. & O. R.R. 7

VOL 857 - PG 176 & 724

CSX TRANSPORTATION

R. & B. SPRINGER
2.13 A
762-769

R. & B. SPRINGER
2.15 A
762-767

City of Akron

221-225
951-518

66.55 Ac

M.E. Kibler

D. & J. RETTGER & S. TERRILL
6 AC.
840-569

H. & K. LAMPRECHT
14.4 AC.
825-62

29.15 A

14.2560 Ac.

M. & M. Kurtz

* 674-13

F. L. & K. A. KOTH
674-9 *

20.1239 Ac.

391-599
5 A
B. Fleder

210-81
674-407
5 A
L. Radde

304-617
R. Hills
672-1
4.67 A
797-394

633-191
661-83
4.61 A
D. M. FERRITTO, SR.
1008-589
783-582
964-86

281-552
524-127
9.05 A.
E & S. Richmond

377-433
864-689
1st Prior
C. P. Moore
669-555
4.17AC

859-481
G. L. & K. S. MOORE
1.708Ac.
PARCEL #3

G. L. & K. S. MOORE
PARCEL #1
859-481
2.649 AC

568-486
G. L. Moore
2.72AC

1144-1134

M. A. BEASON
892-753
5.03 A

282-576
523-279
D. Leinweber
840-1235
5.21 A

282-574
523-279
5.26 A
D. Leinweber
852-360

523-279 390-569
R. L. & G. M. Leinweber
5.20 A
345-791
5.26 A

356-290
3.34 A
J. & L. Southwick

6.19 A

O. & R. GINGERICH
611-821
5.70 A

5.15 A

399-393

12.85 A

399-530
496-561
W. & S. Kovanes
5.08 A

270-390
356-219
5.76 A

M. Richmond

TOWNSHIP 7

MUNSON

BURTON TOWNSHIP

W.C. & K.M. BUEHNER
34.74 Ac.
812-787 Ac.

213-548

G.L. & E.R. BADOVICK
812-785
33.1732 Ac.

21

443-90

56 A.
45.31 Ac.

Geauga Hospital Ass'n

G.E. & J.W. GANNON, TRUSTEE
867-318
1033-472
3.89 Ac

576-958
3.90 A
M. Gum & S. Malovic

Geauga Hospital Assoc. 469-955
7.06 Ac

THE GEAUGA HOSPITAL ASSOC. 1018-462

708-208
326-13

BUELL TRACT

3 3.435Ac | 4 3.01Ac | 5 3Ac | 6 3.76 Ac | 7 4.015A

DRIVE 60'

2 3.95Ac | 11 3.5Ac | 10 3.5Ac | 9A 5.4079Ac | 8 5.44Ac

GEAUGA COUNTY PUBLIC LIBRARY

BLOCK A CEM. .69Ac 59.08

GEAUGA COMMUNITY BOARD OF MENTAL HEALTH 1092-1068

RAVENWOOD

725-442

1.162 Rd

VOL. 24-48

1080-26

2 3.1Ac | 13 6.28Ac | 22 5.57Ac | 23A 4.015Ac | 24 7.13A

VOL. 15 PGS. 53 TO 55

MERRIT ROAD 60' RESURVEY

VOL. 24-40

14 3Ac | 20 5.05Ac | 21 10.18Ac

19 | 27 16.71Ac | 28 4Ac

COMMUNITY SERVICE CENTER SUB. VOL. 20-P80 to 84

4.208 Ac

25 4.04Ac | 26 3.064Ac

M.L. Pattie
1156-806
4.00 Ac.
13 005800

531-322
WM B MOON
2.07 Ac

AQUILLA ROAD

N 10°-09'-50" E

PRESTON COUNTRY CLUB LTD.
1010-1130
181.9148 Ac. (TOTAL)
70.5867 (BURTON)
97.5483 (CLARIDON)
13.7838 (NEWBURY)
1014-204

Rd LOCATION PER VOL 20-P80

491-760
733-1007
T & E. Schienke
10.04 Ac.

W. & D. SCHMID
805-462
1 Acc

R & M. STRICHKO
5 A
478-677

22 Ac.

W.B. Schmid
710-228

C. Miller
479-190
858-571
2.5 AC.

D. & D. GAMBATESE
824-1103

D. & D. PAWLAK
1029-769
1.5

GEAUGA Co. INF.
469-1014
8.49 Ac

32-119 (WAS 80 AC.) 1st PARCEL
LEAVING ± 24.0579 AC

1st PARCEL LEAVING ± 15Ac
36-196 (WAS 49.62 Ac.)

633-599 (WAS 93.7713 Ac.)
LEAVING ± 25.192 Ac

11.67 A
217-203
A. & M. First

247-536
53.35 A

11.89 A
D.J. HART
1131-941

80.3 Ac.
D.J. HART
1131-941

22

WILCOX & SMITH TRACT 1

PAR #1 | PAR #2 | PAR #3

46.0 Ac.
824-1103

67.98 A
D.J. HART
1131-941

5

443-578

100.70 A
Jewish Comm. Center

parcel #1

32-119
2nd parcel 40.75
in Lots 4 & 5

2nd parcel
(36-196-10.10 Ac)
in Lots 4 & 5?

COMMISSIONERS OF GEAUGA County

4
52-299
43Ac.

70.36 A
parcel 2 & 3

3527.7

2

PARCEL 9
443-578
ALDERMAN POND

12-704800
JEWISH COMMUNITY CTR.
46.38 A
parcel #5

PARCEL #10
15.62 A

OSHOND RD.

SCALE 1" = 300'
JAN. 1, 1993

JANUARY 1, 1993
RELATIVE REPRESENTATION

* Inadequate description
√ Indicates survey on file with tax map dept.

A	B	C	D
E	F	G	H
I	J	K	L
M	N	O	P

CLARIDON TWP

CLARIDON TWP

JANUARY 1, 1998

RELATIVE REPRESENTATION

SCALE 1" = 300'

✓ indicates survey on file with tax map dept.

* Inadequate description

A	B	C	D
E	F	G	H
I	J	K	L
M	N	O	P

BURTON TOWNSHIP

SURVEY

EAST

SMITH

WILCOX

TRACT

1

2

3

TAYLOR WELLS ROAD

CLARIDON TROY ROAD

OSMOND ROAD

R.W. & D.L. MILLER 905-146 2.68844 Ac.

S.L. CONNOLLY 853-861 3.0 AC

D.J. HART 1131-941 80.3 AC

PAR #1

PAR #3

247-536 53.35 A A. & M. First

SEE MAP "J"

239-271 907-335 L. Peine, C.H. Butcher & B.L. Dixon, Trustees 15 A

245-322 R. & M. Lemons 16.31 A

591-617 710-1248 S. KRAWETZ 3.34 A .67 A

1026-900 810-582 10 A L.A. HAWGOOD

731-312 3 A

218-458 860-407 20 AC.

R. Trask

67.98 A D.J. HART 1131-941

13-704200 .52 A # H

1093-400 M.A. & R. EGLI TRUSTEES 1004-652 1011-1312 1085-1122 4.0Ac.

1093-403

PAR #1 11.07 A 1085-1114

M. EGLI TRUSTEE R. EGLI 1011-1312 1004-655

PAR #2 10 A 1093-403 1011-1312 1085-1114

443-578

100.70 A

Jewish Comm. Center

123-381 186-370 352-524 637-906

parcel #'s 1 & 3 61.98 Ac

70.35 A

parcel #3

parcel #1

parcel #2

M. EGLI TRUSTEE C. EGLI PROFERA & D.A. PROFERA 1004-647 1011-1312 1093-395 1085-1117

1085-1107 1004-643 1011-1312 Part #1 1.0 AC

PAR #2

M. EGLI TRUSTEE 1004-643 1011-1312

P.L. EGLI 1085-1107 15 A 1085-1110

41.65A 556-499 M.E. ZEIT

38.00 A W.L. JENKINS 1012-1076

B.M. & J.R. CROUP 964-301 19.56 1068-627, 628

2.0 AC. N.J. & V.C. REISH 1089-419

568-183 2.0 AC. E.J. & M. SMOKER

FARMERS FARMS LIMITED 1077-36-34 178.37 Ac 13214

FARMERS FARMS LIMITED 1077-36-34 89.17 A

Page Properties, LTD. 9.72 A 12-053900

Page Properties, LTD. 12-053800

51.9 A 1207-125

50 A PAGE Properties, LTD. 1207-125 12-053900

43.80 A

J.H. & J. CLARK 964-630 13463

J.A. Cholley 589-911 6.01 A

V.C. PEAIRS 1034-260

16A

835-1232 C.E., Jr. & S.M. HIET 5 A

223-85 15.50 A C. & E. Luoma

208-635 260-263 615-657 A. & S. Kondrewych 7 A

578-585 719-1158 D.L. & M.C. BRAFORD 5 A

D.A.R.P. 603-48 911-1316 5 A

232-319 994-492 Parcel #1 2 Ac.

218-156 994-492 D.E. & C.R. MANN 751-140 * Parcel #2 6 A

218-555 994-492 Parcel #3 5 A

S.A. DASCH & M.A. HARTMAN 853-633 17.41 AC. Parcel #2

S.A. DASCH & M.A. HARTMAN 853-633 16.12 AC. Parcel #1

L.L. & P.A. SHARPNACK 771-95 18.25 A

12-07 2290 1159-1129 1.9 Ac. L.M. TIBER TRUST

Parcel #1 986-700 M+K 1.17 MILLER

1.23 Ac. 826-707

311-422 BIZYAK FAMILY TRUST 10.25 Ac. 891-135 H.H. WEBSTER

F. & B. BYLER 531-611 735-103 50 AC.

2.705 A D.F. BRANDT 896-536

580-892 J.A. & C. TAYLOR 896-536, 1 Ac.

732-1034 3.47 AC. 2.87 Ac.

885-309

79.81 Ac. GERALDINE TIBER 617-724

F. & B. BYLER 3 A 774-216

C.L. & J.D. ADIE 1106-684 5 A

M.A. BRIGGS 891-756 1048-37 40.02 A

.5 A

SEC. 14 EAST

SURVEY

SEC. 15

SEC. 2

SEC. 3

BURTON TOWNSHIP

CLARIDON TWP.

JANUARY 1, 1999

SCALE 1" = 300'

N

DURKEE ROAD

FOREST ROAD

OLD STATE ROAD

311-422 BIZYAK FAMILY TRUST #4 10.75Ac. See Map "K" #3 31.37Ac. 891-135

79.80 Ac.

40.02 A

.5A G. TIBER

86 Ac. 617-724

E. TAYLOR J.F. SMITH & J.A. WILSON 1099-660 1023-118 19.369Ac.

D.M. GADUS 1013-122 15.56 Ac.

FARMORE FARMS LIMITED 1077-30-34 178.37 Ac.

G.+A. HUGE 671-279 24.73 Ac.

19.79A 565-951 L. Hess

E. HADLOCK 1103-1140, 1142, 1144 7.0Ac.

523-801 919-1242

50A

58A

12-704100 12-07-10-00-016-00 28.68Ac. IN CLARIDON TOTAL ON DEED 32.76Ac. 4.07Ac. IN BURTON

The Mid. East Baptist Ch. Com. Inc. 431-799 432-1

43.80A

12-704150 12-07-10-00-016-01

MIDDLE EAST BAPTIST CONFERENCE 523-765+767+769 84.50 Ac (523-769)

1026-701 1.22A

W.+R. KILLINGS 444-1011 1.96Ac.

D.L.+L.R. KELLY 1012-342 2.0 Ac.

10.54 Ac. R.L.+L.M. WILSON 1026-701

345-136 742-389*

M.F.+D.D. GLOVA 910-148 7.65Ac.

D.A.+A.M. WISE 989-69 7.731 Ac.

E.N.+B.A. CURRIE 863-659 7.758 AC.

832-1325 5A B.J.+V.A. KULLIK 593-917

R.G.K. Dewey 678-1240 7.84Ac.

R.P.+P.M. KOZLICK 798-54 7.84Ac.

S. Petersen, et al

565-951 J.R. BLACK + S.R. HESS 1016-42 1016-44 5.50Ac.

43.93 Ac. 734-509 565-951 L. Hess 805-49

P.+C. DAVIS 1098-1289 6.0Ac.

R+C. MILLER 1043-811 3.0A

505-251 845-890 63 AC.

730-284 239-102 J.K.+E. MILLER 10.74 Ac. 1011-374

S.S. JR+L.S. MILLER 5.4c 791-185

778-251 1A J.+S. HELLER 1A 778-251

17.23A

8A

1174-288 5A J.K.+EM. MILLER 12-076500

J.K.+E.M. MILLER 5A 1158-278

582-172 7.95A DIANE R. CUSHMAN 746-979

181.30A

435-350

GRANDVIEW GOLF CLUB INC.

345-198 742-389* 99.81Ac.

3.34 776-1220 M+E SLATTERY

524-821 1.48A M+S HELT

83.09 Ac. E.P. SOLTIS 770-330 629-1132

1016-365* Parcel #2 10Ac. 704.88' 617'

Parcel #1 15A B.L. WILSON + L. JOHNSON 1016-365*

M+E+A.L. DORSEY 1116-133 3.Ac.

E.+J. Ward 631-223 12.513 AC.

435-165 45.69A J. Ward

F.E. HATCH 1122-980 58A

574-1165 868-1003 J.L.+D.B. JOHNSON 40 A

435-350

* Inadequate description

✓ Indicates survey on file with tax map dept.

A	B	C	D
E	F	G	H
I	J	K	L
M	N	O	P

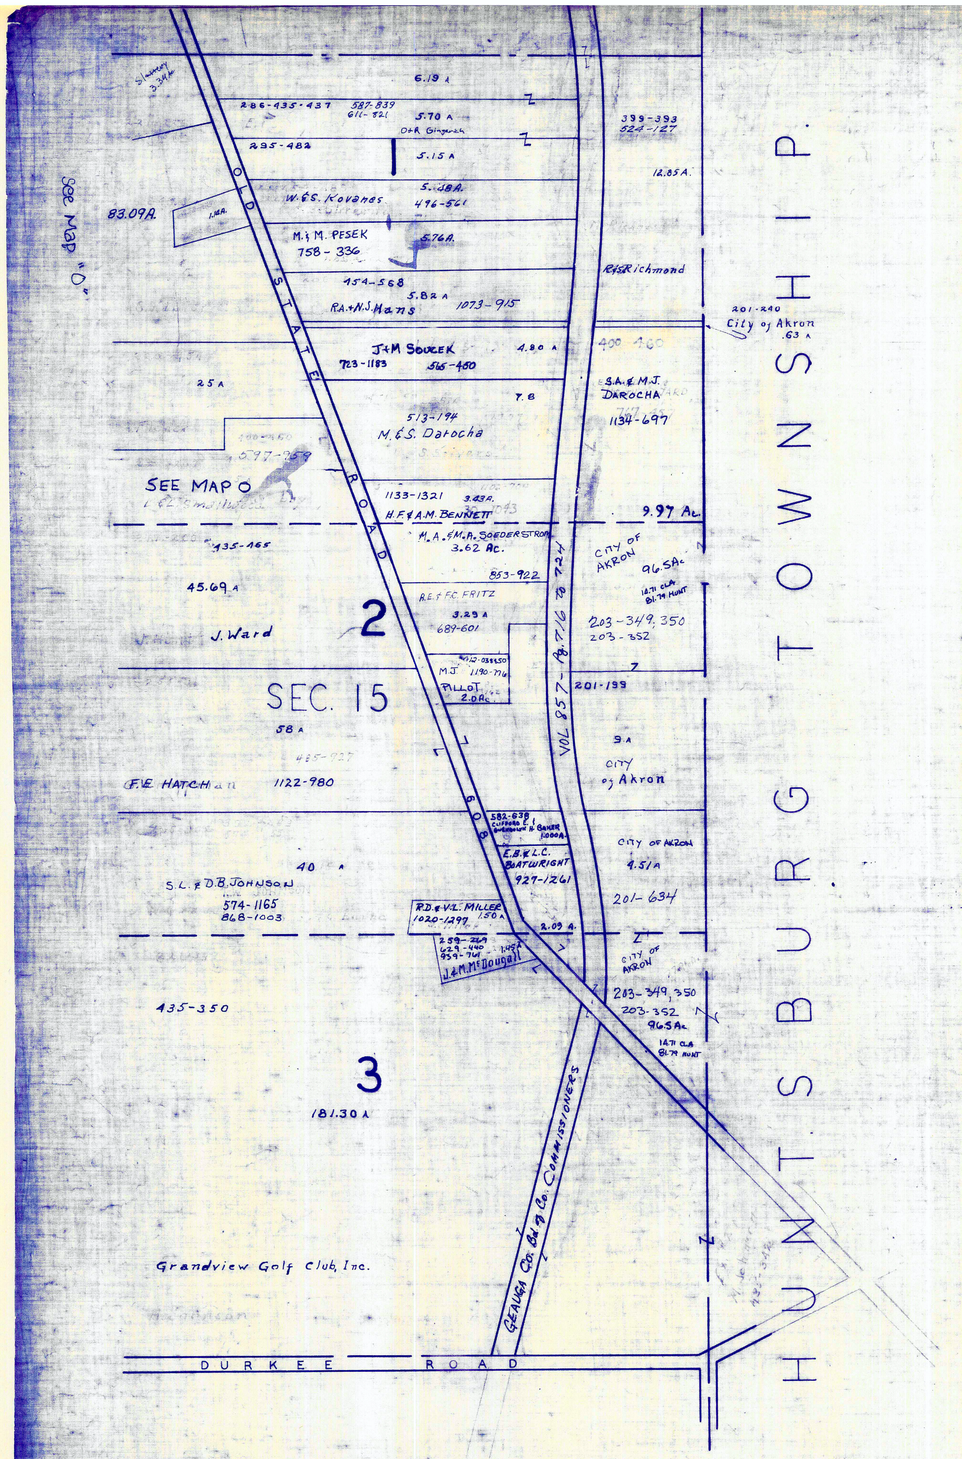

N

SCALE: 1" = 300'

✓ Indicates survey on file with Tax map dept.

✱ Inadequate description

JANUARY 1, 1998

RELATIVE REPRESENTATION

A	B	C	D
E	F	G	H
I	J	K	L
M	N	O	P

CLARIDON TWP.

CLARIDON TP.
[CENTER]

SCALE 1IN.=2.5CH.=165FT.

FEB. 1, 1989

JAN 1, 1984

LOT 2

SECTION 7

SECTION 12

LOT 3

LOT 1

CLARIDON TROY ROAD

MAYFIELD ROAD

U.S. 322

T. & T. FOGARTY & S.E. EDWARDS 835-73

D.C. & P.S. KRONK 1005-644 19.64 Ac.

J.G. & I. KELLOGG 683-649 917-683 *

PUBLIC PARK 25-204

CEMETERY 45-204 87-286

CHURCH 291-435 437

CHURCH 223-327 165-93

CLARIDON TOWNSHIP TRUSTEES 1018-175 10.37 Ac.

CLARIDON TWP. TR. 463-233

CONGR'L PARSONAGE 1.12 Ac.

H.C. BOWLES 4.07 Ac. 789-231

H.C. BOWLES 1.042 Ac. 789-231

H.C. Bowles 478-200 2.32

T.M. LANE 964-857

E. & M. WELLMAN 3.17 A

D. GUPTON 891-115 2.029

K. & I. KRONK 339 Ac. 663-769

O.R. VALENTINE TRUSTEE A. Valentine 877-211 1052-1208 1052-1209

T. & E. Ladd TRUSTEES 463-575 737-1307 2 A. 921-420

H.L. & L.M. GRASSER 776-135 78⅓ Ac.

T.M. & L.A. DINSMAN 1047-251

L. & H. MORGRET 299-339

J.H. & M.R. Morgret 3.68 A 737-36 960-663

Loren & A. Brockway 732-1255

E.M. & R.A. CROWLEY 593-21 745-412

J.L. SHERMAN 392-611

T. & E. Smith

27½ Ac.

218-101 K. FENWICK FENWICK SURVEY Vol. 6 Pg. 37 Plats

SECTION LINE & LINE Z

* Inadequate description

√ indicates survey on file with tax map dept.

JANUARY 1, 1988

RELATIVE REPRESENTATION

6-0

CLARIDON TP.

EAST CLARIDON AND VICINITY

EAST CLARIDON AND VICINITY

LOT 3, SEC. 8

LOT 3, SEC. 9

LOT 1, SEC. 11

LOT 1, SEC. 10

608

OLD STATE

SECTION LINE

LOT LINE

ROAD

MAYFIELD

U.S. 322

SCALE 1 IN. = 2.5 CH. = 165'

H. & C. Evans 37.93 Ac.

The First Methodist C.

SCHOOL 108-372

J. BRUNER 1050-1270

W. L. Schloss Paving Co.

17.98 A.

21.37 Ac.

K.A. FOLK 992-554

T.J. MORRISON & J.J. DOBOSH 1015-20

R.M. RICHARDSON 127-705

W.C. Reed

M.E. CHURCH .75 Ac. 79-109

R.I.S. WOODIE 701-110

W.E. PALANSKY 611-113

G.J. GINGERICH & J. YODER

J.N. NEELY

1259.43 TWP. TRUSTEES CEMETERY 40-523.525 L-535 1.5 A

1.94 A

5.71 A

P.W. & G.S. ADAMS 1156-976

R.V.A.E. HOLT, TRUSTEES 1023-280 848-45

G.S. & S.K. MARIAN 1188-562

P.W. & C. ADAMS 770-246

W.J. GALIARDI 631-31

3.058 Ac.

.92 Ac

FRANCIS & JOSEPH, JR & B.A. WELSH 579-530 937-00 .994 Ac.

D. & V. HARTMAN 1218-584 3.94 Ac

576-723

3.11 Ac

12-000400

12-000300

12-090293

12-090269

14.93 Ac

550-343

763-915

* Inadequate description

√ Indicates survey on file with tax map dept.

JANUARY 1, 1998

RELATIVE REPRESENTATION

6-R

LAKE AQUILLA SUBDIVISION

TURNER DRIVE 40'

GOREDON DRIVE 40'

LORING PARK AVENUE

SEE 6-S-WEST

SEE 6-S-EAST

SCALE 1 IN. = 30 FT.

LAKE AQUILLA SUBDIVISION NO 1 & LAKE AQUILLA SUBDIVISION NOT ADDITION
VOL 1 PGS 50 & 51 REC OF PLATS VOL. 4 PGS 23 & 24 REC OF PLATS

NOW AQUILLA VILLAGE VOL 4 PAGES 26-27 REC. OF PLATS
JAN 1, 1999 RELATIVE REPRESENTATION

/ indicates survey on file with tax map dept * Inadequate description

6-S

SCALE IN = 30 Ft.

TURNER DRIVE 40'

GOREDON DRIVE 40'

BOULEVARD

LAKE AQUILLA SUBDIVISION NO. I & LAKE AQUILLA SUBDIVISION NO. I ADDITION
VOL. II PGS 50 & 51 REC. OF PLATS VOL. 4 PGS 23 & 24 REC. OF PLATS

NOW AQUILLA VILLAGE VOL. 4 PAGES 26-27 REC. OF PLATS

JAN. 1, 1999 RELATIVE REPRESENTATION

6-S

SCALE 1IN=30FT.

COUNTY AQUILLA HOME ROAD 60'

TURNER DRIVE 40'

GOREDON DRIVE 40'

LAKE AQUILLA SUBDIVISION NO 1 & LAKE AQUILLA SUBDIVISION NO 1 ADDITION
VOL 1 PGS 503 & 51 REC OF PLATS VOL 4 PGS 23 & 24 REC OF PLATS

NOW AQUILLA VILLAGE VOL 4 PAGES 26-27 REC OF PLATS

JANUARY 1, 1999 RELATIVE REPRESENTATION

Indicates Survey on file with tax map dept * Inadequate description

SEE 6-S-CR.

AQUILLA VILLAGE VOL. 4, PAGES 26-27 REC. OF PLATS
FORMERLY
LAKE AQUILLA ESTATES COMPANY'S SUBDIVISION NO. 1

AND RESUBDIVISION OF BLOCKS I & J AND SUBLOTS
NOS. 125 TO 141 INCLUSIVE IN BLOCK D

VOL. 2 PAGES 6, 7, 8, 9, 10, 11, 12, 19 & 33 REC. OF PLATS

SCALE 1 INCH = 40 FEET

PART OF ORIGINAL LOT NOS. 9 & 10 OF THE HOLMES TRACT CLARIDON TOWNSHIP

JAN. 1, 1998

RELATIVE REPRESENTATION

N

TURNER DRIVE 40'

BERKSHIRE DRIVE 40'

CORNELIA DRIVE 40'

COUNTY AQUILLA ROAD 60'

SEE 6-T-2

√ indicates survey on file with tax map dept.

* Inadequate description.

AQUILLA VILLAGE VOL. 4, PAGES 26-27 REC. OF PLATS

FORMERLY

LAKE AQUILLA ESTATES COMPANY'S SUBDIVISION NO. 1

AND RESUBDIVISION OF BLOCKS I & J AND SUBLOTS NOS. 125 TO 141 INCLUSIVE IN BLOCK D

VOL. 2 PAGES 6, 7, 8, 9, 10, 11, 12, 19 & 33 REC. OF PLATS

SCALE 1 INCH = 40 FEET

PART OF ORIGINAL LOT NOS. 9 & 10 OF THE HOLMES TRACT CLARIDON TOWNSHIP

JAN. 1, 1999

RELATIVE REPRESENTATION

N

BERKSHIRE DRIVE

CORNELIA DRIVE

LORING AVENUE

40'

SEE 6-T-1

SEE 6-T-3

√ indicates survey on file with the Auditor

* indicates inadequate description

AQUILLA VILLAGE VOL. 4 PAGES 26-27 REC. OF PLATS

FORMERLY

LAKE AQUILLA ESTATES COMPANY'S SUBDIVISION NO. 1

AND RESUBDIVISION OF BLOCKS I & J AND SUBLOTS
NOS. 125 TO 141 INCLUSIVE IN BLOCK D

PART OF ORIGINAL LOT NOS. 9 & 10 OF THE HOLMES TRACT CLARIDON TOWNSHIP

VOL. 2 PAGES 6, 7, 8, 9, 10, 11, 12, 19 & 33 REC. OF PLATS

SCALE 1 INCH = 40 FEET

JAN. 1, 1999

RELATIVE REPRESENTATION

* Inadequate description

√ Indicates survey on file with tax map dept.

6-T-3

BERKSHIRE DRIVE

CORNELIA DRIVE

PARMELEE DRIVE

AQUILLA BOULEVARD

CUYAHOGA

LAKE AQUILLA

RIVER

PARK RESERVE

D. A. DAW 980-1106 2 Ac.

70'

40'

25'

SEE 6-T-2

SEE 6-T-4

AQUILLA VILLAGE VOL. 4 PAGES 26-27 REC. OF PLATS
FORMERLY
LAKE AQUILLA ESTATES COMPANY'S SUBDIVISION NO. 1

AND RESUBDIVISION OF BLOCKS I & J AND SUBLOTS
NOS. 125 TO 141 INCLUSIVE IN BLOCK D

PART OF ORIGINAL LOT NOS. 9 & 10 OF THE HOLMES TRACT CLARIDON TOWNSHIP

VOL. 2 PAGES 6, 7, 8, 9, 10, 11, 12, 19, 33 REC. OF PLATS

LAKE AQUILLA

RIVER

OVAL

CUYAHOGA

BOULEVARD

DRIVE

70'

30'

SEE 6-T-3

SCALE 1 INCH = 40 FEET

JAN 1, 1999

RELATIVE REPRESENTATION

√ indicates survey on file with the map dept.

* Inadequate description

6-T-4

Prepared by Claridon