
LAST UPDATED 6/3/98

SEE GIS

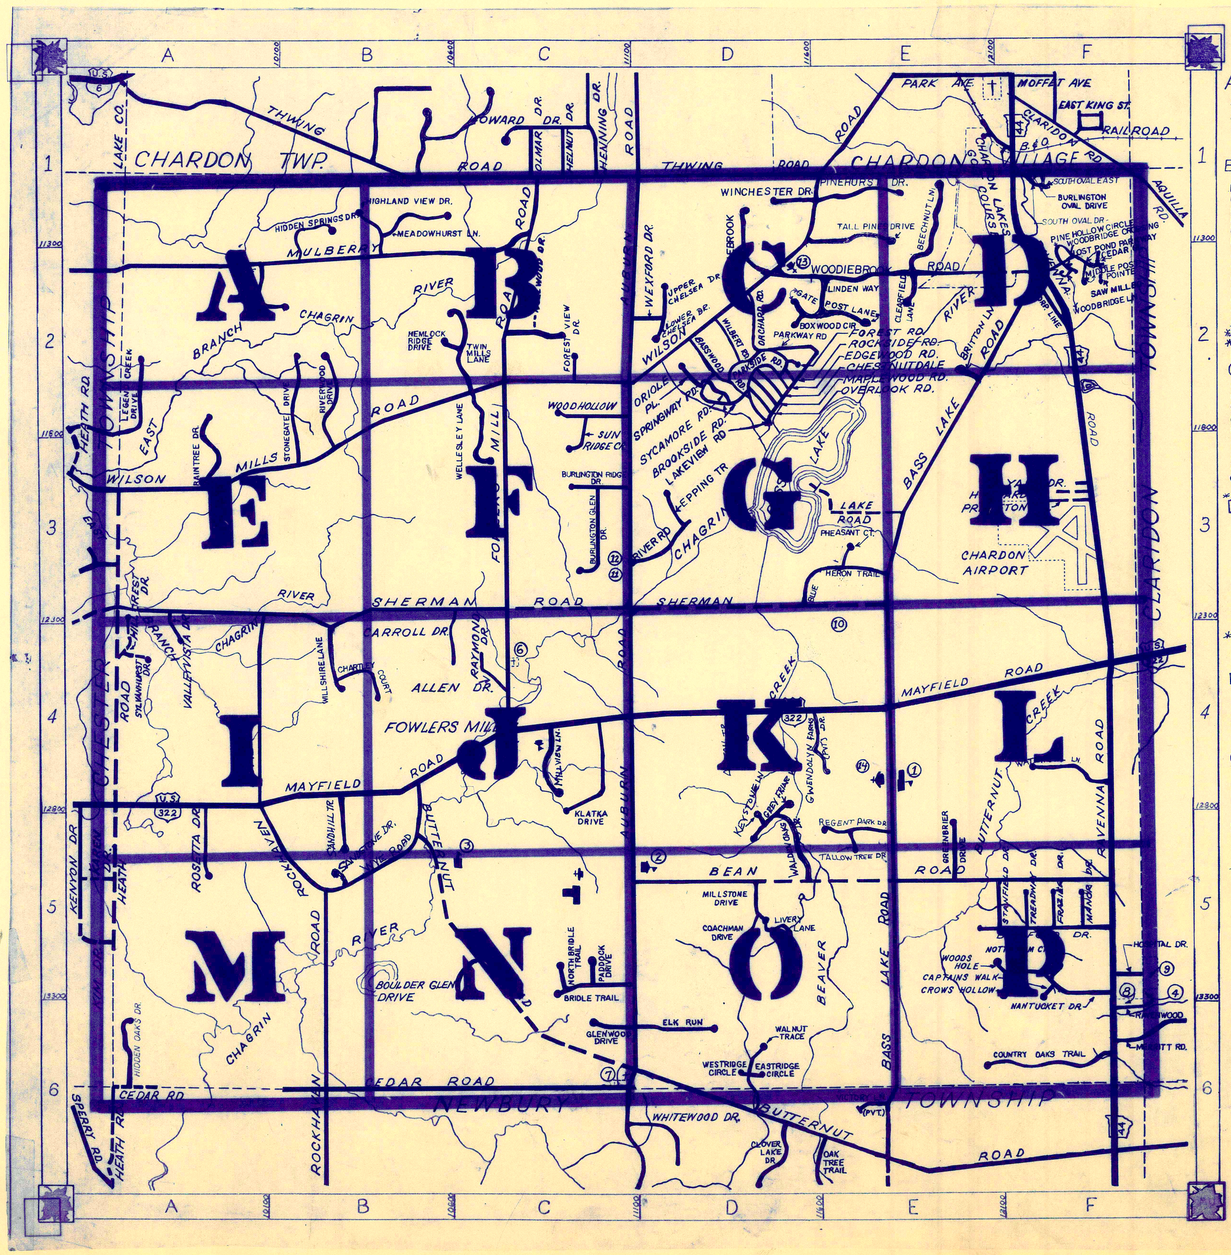

ROAD INDEX

A
ALLEN DR. C4
AUBURN RD. D1-C6
ASHTON TR. D4

B
BASS LAKE RD F2-E6
BASSWOOD RD D2
BEAN ROAD D-F5
BEECHNUT LN E1
BOULDER GLEN DR C5
BOXWOOD CIR D2
BRADFORD DR. F5
BRIDLE TR. C5
BROOKSIDE RD. D2
BURLINGTON GLEN DR. C3
BURLINGTON OVAL DR(CV) F1
BURLINGTON RIDGE DR. C3
BUTTERNUT RD. B4-D6
*BLUE HERON TR E3-E4
*BRITTON LANE E-2

C
CAPTAINS WALK F5
CARROLL DR. C4
CEDAR RD. A6-C6
CHELSEA - UPPER - LOWER - D2
CHESTNUTDALE RD. D2
CLEARFIELD LANE E1-2
COACHMAN DRIVE (PVT) D5
COUNTRY OAKS TRAIL F6
CROWS HOLLOW F5
CHIPPENDALE COURT (PVT) C2
CEDAR GLEN (C.V.) B4
*CHARTLEYCT

D

E
EASTRIDGE CIRCLE D6
EDGEWOOD RD D2
ELK RUN D6
*EPPING TR D3

F
FLAT ROCK DR. A1-2
FOREST RD. D2
FOREST VIEW DR D2
FOWLERS MILL RD. C1-C4
FRAZIER DR. F5

G
GATE POST LN. D-E2
GLENWOOD DR. C6
GREENBRIER DR E5
GWENDOLYN FARMS DR (PVT) D4
GREY FRIAR WAY - D-4-5

H
HARVARD DR. (PVT) F3
HEATH RD A3-A5
HEMLOCK RIDGE DR. B2
HIDDEN OAKS DR. A6
HIDDEN SPRINGS DR. B1
HIGHLAND VIEW DR. B1
HILLCREST DR. A4

H cont.
HOSPITAL DR. F5

I

J

K
KLATKA DR. C4
KEYSTONE LN D-4-5

L
LAKE RD. E3
LAKEVIEW RD. D2
LEGEND CREEK DR A2
LINDEN WAY D2
LIVERY LN (PVT) D5
LOST POND PKWY CV. LOWER CHELSEA DR C2

M
MANOR DR. F5
MAPLEWOOD RD. D2
MAYFIELD RD. A4-F4
MEADOWHURST LN. B1
MERRIT RD. F6
MIDDLE POST PT (CV) F1
MILLSTONE DR D5
MILL VIEW LANE (PVT) C4
MULBERRY RD A2-C1

N
NANTUCKET DR. F5
NOLLWOOD DR. C2
NORTH BRIDLE TR C5
NOTTINGHAM CT. F5

O
ORCHARD RD. D2
ORIOLE PL. D2
OVERLOOK RD. D2

P
PADDOCK DR. C5
PARKSIDE RD. D2
PARKWAY RD. D2
PINE HOLLOW CIR. F1 (CV.)
PINEHURST DR. E1
PRINCETON DR. F3
*PHEASANT CT E3-4

R
RAINTREE DR. A2-A3
RAVENNA RD. F1-F6
RAVENWOOD DR. F-6
RAYMOND DR. C-4
*REGENT PARK DR. D-4-5
*RIVER ROAD D-3
RIVERWOOD DR. B-3
ROCKHAVEN RD. A4-B6
ROCKSIDE RD. D-2
ROSETTA DR. A-5

S
SAW MILL BEND (CV) A3-E3
SHERMAN RD. D2
SPRINGWAY RD. E5
STANFIELD DR. C2
STONEGATE DR. B3
SUN RIDGE CR. D2
SYCAMORE RD. A4
SYLVANHURST DR.
STRAWBERRY LN. (PVT) - B5
SAND HILL TR. - B5
SANDSTONE DR - B5

T
TALL PINES DR E1-2
THWING RD B1-D1
TREADWAY DR. F5
TWIN MILLS LANE B2
*TALLOW TREE DR D-4-5

U
UPPER CHELSEA DRIVE C2

V
VALLEYVISTA DR. A4

W
WALDEN OAKS DR. - D4-5
WALNUT TRACE D6
WEARSCH RD. E2
WELLESLEY LN C3
WESTRIDGE CIR D6
WEXFORD DR D2
WILBERT RD D2
WILSON MILLS RD A3-E1
WINCHESTER DR D1
WOODBRIDGE CROSSING F2
WOODBRIDGE LANE F2
WOOD HOLLOW DR C2
WOODIEBROOK RD D2
WOODS HOLE F5
WYE RD F5
*WATERFOWL LN. E4
*WILLSHIRE LN B3-4

Y
YALE DR. (PVT) F-3

NEW ROADS MAP
WALDEN OAKS DR - K-0
KEYSTONE LN - K
GREY FRIAR WAY - K
BRITTON LN. -

(1) MUNSON ELEM. SCHOOL
(2) SISTERS OF NOTRE DAME ED. CENTER
(3) SISTERS OF NOTRE DAME ED. CENTER
(4) WELFARE DEPT
(5) FOWLERS MILLS COMM. CHRISTIAN CH
(6) FOWLERS MILLS CEMETERY
(7) MAPLE HILL CEMETERY
(8) GEAUGA COUNTY SAFETY CENTER
(9) GEAUGA CO. COMM. HOSPITAL
(10) HEATHER HILL INC.
(11) MUNSON TWP. TOWN HALL
(12) MUNSON VOL. FIRE DEPT.
(13) ST. LUKE'S EPISCOPAL CHURCH
(14) PEACE LUTHERAN CHURCH

MUNSON TOWNSHIP

SCALE: 1" = 2000'
ROBERT L. PHILLIPS,
GEAUGA COUNTY ENGINEER

UNPAVED ROAD
PAVED ROAD
RAILROAD
TOWNSHIP LINE
COUNTY LINE
CORPORATION LINE

LAKE CHARDON TWP.

R 1 WEST 2 DIVISION 10

CHESTER TWP.

KING'S

E.R. NOVOTNY

E. MELINZ
559-1226
79.323 Ac.
910-114

546-576
103.80 Ac.
CREATION CENTER, INC.

K.H.I.D.A. CARPENTER
795-269
779-21

P.H. ORR
825-619
3.6 Ac.

20.76 Ac.

36.25 Ac.

3 W.I.E.
REHFUSS
795-205

LOT LINE

Sec. Map R

Sec. Map 8

All Lots except other wise noted is Jay Jr.
589-112

46.62 Ac.
501-139
931-113

MULBERRY

1327'

ROAD

N

S

E

W

SCALE 1" = 300'

JANUARY 1, 1999
RELATIVE REPRESENTATION

A	B	C	D
E	F	G	H
I	J	K	L
M	N	O	P

MUNSON TWP

✓ Indicates Survey on FILE with Tax Map dept.

✕ Inadequate description

RIVERSTONE WOODS SUBDIVISION 26-1

VOL 26-1

LEGEND DRIVE

CREEK

Yuchuin Assoc Inc
844-551

35.61 Ac.
43.50 Ac.
40.61 Ac.
J. NOVOTNY
580-489

100 Ac.

40.616 Ac
R.T. WOOD
464-18

464-18 = 985.05' = 50 Ac
992'

MUNSON TOWNSHIP

4 WEST DIVISION

5 HATHAWAY TRACT

6 HATHAWAY TRACT

9

PHELPS TRACT

THWING ROAD

MULBERRY ROAD

FOWLER MILLS ROAD

TWIN MILLS LANE

HEMLOCK RIDGE DR.

NOLLWOOD DRIVE

WILSON MILLS ROAD

WILSON MILLS ROAD

C.M. DAVIS SUB. VOL 10 PG. 9

VOL. 10 PG. 88

MATCH LINE

SCALE: 1" = 300'

JANUARY 1, 1999.
RELATIVE REPRESENTATION

* Inadequate description

√ Indicates survey on file with tax map dept.

A	B	C	D
E	F	G	H
I	J	K	L
M	N	O	P

CHARDON TOWNSHIP

TWING ROAD

AUBURN ROAD

WOODIEBROOK SUBDIVISION VOL 80-40

PINEHURST DRIVE

FRANKLIND SUB. WINCHESTER DR.

BROOKWOOD SUB. 60' VOL 21-60

RESOLUTION 94-13 TALL PINES DRIVE (WARSH)

WOODIEBROOK ROAD

SCHNEIDER'S FARM 22-28

BURLINGTON ROAD

WOODBROOK DRIVE

RESERVOIR LN

PETERSEN

VACATED 3-9-77

VOL 52-450, 451

VOL 25-22 ALTERATION

R.R. ALEXANDER 565-730, 736 2.458 Ac

L.T. ALEXANDER 5.570 Ac. 565-729, 730

L.T. ALEXANDER 565-729 4.870 Ac

R.R. ALEXANDER 565-734 13.009 Ac. 566-722 Parcel #5

LEGEND LAKE GOLF CLUB 1023-1262 17.22Ac

LEGEND LAKE GOLF CLUB 1496-490

THE A. DOLOVACKY FAMILY TRUST 22.87Ac. 395-271 479-201 930-508

C.E. & J.C. WHITWRIGHT 647-775 6.43Ac.

B. & M. CARSON 523-914

LEGEND LAKE GOLF CLUB, INC. 1007-768 PARCEL #1

B. KRUEGER 667-941 515-70

E.R. & R. McCASLIN 1048-1331

K. & M. REEVES 1007-768 PARCEL #2

1 2 3 4 5 6

22.13 Ac. 29.25 Ac. 2798.13 299.8 389.4'

3963 A

695-425 206-305 852-1002 A. JANU III et.all.

R. WERMAN 727-936

J. & K. HAZEN 615-1007 719-682 1.58 Ac

J. & R. HENDERSON 558-234 1.58 Ac

S.M. & R.M. KARAFFA 704-1239 1.58 Ac

D. & B.A. YURCHEK 732-649 1.534

423-998 665-270 J. & D. HISSOM 713-866 A. GLATZ 932-38 1.534A

S. & A. TANTANELLO 556-1100 1.50 Ac

S.J.H. & E.R. LEMER 665-1032 719-907 1.5 Ac

A. J.W. JR. & C. HUNLEY 1126-1145 1.534A

J. & E. BALAZS 617-803 1.534Ac

WEXFORD ROAD

J. & Y. ROSBORIL 1.56 Ac. 796-469

W.J. SITNICH 734-1047 1118-360 1030-642 1.324 Ac

409-135 1.55A S. & V. STANIERO 790-146

M. & S. RACE 587-901 1.71 Ac

C.M. BOSHAM 571-178 1.50 Ac

21-149000

S. & A. BRYAN 593-710 2.63A

H & D POHL TRUSTEES 862-1033 920-176 2.37A

736-91 920-78 H. & D. PAHL TRUSTEES 1.55Ac

W.E. & M.H. GAYLORD 312-518 1.87 Ac 734-885 734-895

734-899 312-520 2.86 Ac W.E. & M.H. GAYLORD

3A 568-483 D. & J. FRYE

2318 R. SCHNEIDER 1096-972

W. & V. RASOLETTI 714-429 10 S. 11

L.A. CHAKY 705-9 912-882 1.50 Ac 5

R. & H. BALDNER 589-316 12.

W.C. MANNING 777-1 1.50 Ac 13.

J. & S. TANTANELLO 565-834 732-706 14.

806-821 J. & S. CONOVER 556-562 615-447-452 1.50 Ac 15.

623-212 JUSKIEWICZ 353-584 1.50 Ac 16.

J. & L. WASS 1128-M-39A 1089-772 1.50 Ac 17.

R.C. SWENCKI 1019-448

6.20 Ac.

4.329 A C. & J. FINK 785-606

C. & J. FINK 785-606

G.T. & S. KOLAR 904-53

2.48 Ac

D. & L. ZELLMAN 495-684 1.50 Ac

J.R. & V.J. PIAN 950-1.58 Ac

M. & L. HYMEN 744-187 3.64A

L.C. SUB DIV. VOL 7 PG. 167

W. & J. CARLEY 1053-257 16 F. 1.72Ac

J. & S. BOSNIAK 1.57Ac

S. & L. GRUSZKA 1.57Ac

J. & K. GRUSZKA 1.94Ac

J. & L. VLASEK 1.94Ac

VOL 1-16

SUBD. ORCHARD PLACE

SEE DETAIL SHEET 11-R-2

6

Pcn. #37 THE BURLINGTON GROUP, INC. 795-484 795-557, 589

Pcn. #34 THE BURLINGTON GROUP, INC. 795-484 795-557, 589

PARK RESERVE

SEE 11-R-1

SEE 11-R-2

SEE VOL 1 - Pg 46-43

11-R-1

11-R-2

HATHAWAY TRACT EAST DIVISION

11

PARKWAY ROAD

PARKSIDE ROAD

FOREST ROAD

EDGEWOOD ROAD

BRIDGEWAY ROAD

LAKEVIEW ROAD EAST

LYNDALE ROAD

OVERLOOK ROAD

BRIDGESIDE ROAD

R.R. ALEXANDER 565-734 13.009 Ac. 566-722 Parcel #5

B.C. & J.M. PACK 1034-1225 18

M.C. & J.A. MAREK 1133-51 9 2.5AC

S.A. CONFORTO 1052-1187 1185-1012 3 2.8AC

T. & S. SAGANDOUR 1150-331 2

PETERSEN DEV., LTD 21-171611 1107-190 1

3.14AC 2.6AC

M.C. & J.A. MAREK 1133-51 2.5AC

J.H. & M. PROBST 1006-1247 5 2.5AC

M.A. & D.A. ZNIDARSIC 2.5AC

J.M. KOSTELAC, JR. & N.R. TOMSICH 996-292 2.5AC

P.D. JR. & C.A. PETERS 8 1056-184 2.5AC

SSR ZUCCO 1114-315 9 2.58AC

J.F. & S.M. BUCCI 13 2.5AC 1051-1246

J & C Kolcum 1008-308 14 2.5Ac

M.E. & S.M. BANDY 1052-812 15 2.6Ac

T.A. & C.E. POKORNY 16 2.5 Ac 1129-338

B. & N. O'DONNELL 987-1217

S.M. SCHUNCK 663-264

R. & J. MILLER 693-562

S.M. SZWCZAK 1.44Ac 988-251

S.R. & C.J. NELAN 1.48Ac 1.88 Ac

3.20 Ac. W.R. & H.M. EICHELE 113-122

D.A.M. & S.J. NOLAN 796-1165 1.94Ac

2.6AC 903.73

697-1098 8.95 A

B. REA C. HEDEN

R.F. & G.M. SIELOFF 1125-984

G.W. & S.H. GLASSCOCK 1106-1111 6 2.68AC

5 2.74AC 4 2.54A 2.53 AC

E.L. & M. LANGENBURG 1044-748

S.M. & C.J. Jackshaw 1064-520 2 2.56AC

S.S. KAHL 7 1035-1139 2.64AC

T.E. & L.K. BURNHAM 1076-734 8 2.75AC

S.T. & L.B. RATHBUN 1025-806

T.S. & L.A. MEITZLER 1031-344

W.J. & V. CARRICK 9 1040-1331 2.62AC

T.J. & L.K. BURNHAM 21-176643 12 5.09AC

D.G. & M.P. NAVARRINI 2.71AC

BOXWOOD CIRCLE

WOODWAY SUB #1 VOL 22-85

WOODWAY SUB #2 VOL 22-88

POST LANE (795-557)

GLEN TERRACE

GLEN ARBOR

WOODWAY CIRCLE

WOODWAY DRIVE

SEE 11-R-1

SEE 11-R-2

S. PETERSEN 18.564Ac 887-787

SEC. 3

SEC.

R.J. & W.J. ASH 733-1155 6.237Ac

R.S. & W.J. ASH 513-187 733-1157 6.16Ac

M. BOROS 717-858 795-1272 5.919Ac

W. HAMARY J. COOPER 815-680 4.802Ac

L.L. LAHODNY 559-383

S.A. PARKS MT. STRATTON-PARKS 1127-1220

R.D. & C.A. HAUZEL 974-261

R. & S.M. LER 2 885-1444

J.M. MCGUIRE 903-921

D.I.S. mcleod

J.E. ALBERT 1032-629 15 2.5Ac

M.D. & D.A. KUMBALEK 1095-1126 IN 2.5Ac 468.98'

T.J. & M.D. FINDLEY 1072-369 2.5Ac

K.C. & D.R. MOONEY 953-374 2.62Ac

J.M. JR. & A.A. FEDERICO 1089-772 12 2.58Ac

T.L. & D.M. ROSS 1187-970 21-176577 2.72Ac

H.F. & I. WEINGARTEN 967-125

894-721 J.F. BOLTON

T.D. & S.D. EITZEMBER 1052-350 2.76AC

I.H. & L.A. MONACO 2.67AC 921-106

R.R. JR. & M.A. FRANCIS 1010-748 2.67Ac

M.L.M. DONELL 985-385

902-631

887-783 13.914 AC -1.09 VACATED RD +1.02AC PETERSEN

J. & A. ELSEA 902-631

J. & E. ELSEA 902

CUSTOM CONCEPT HOMES LTD. 1082-1077 21-176611 1100-1113

937-953 2.51Ac

M.J. & L.A. COLAGIOVANNI 1051-991

M.L. & T.R. HAMILTON 927-720 1009-472

B.A. ZELLA 1100-1113 2.51AC

L. PETRONZIO 1037-1245 21-176855 1100-1113 2.51AC

8.589Ac

A.E. & M. QUINN 1104-52 6 3.55Ac

T.M. & A.C. STOREY 1080-59 5 3.1Ac

K. & A.M. KRAMER F. & M. CERRECCHIA 1041-1305

T.J. & L.K. MCGRATH 1035-41 25 24 23

T.G. & L.L. LOSICK 1036-1018 R.J. & D. MCGRATH 1035-41

T.B. & B.W. BERKEY 22 1071-698 5.07AC

R. & C. BRUNO 21 1015-969

C.J. & M.A. YANESH 1029-984

J.J. & T.L. SCERBO 1052-946

R.L. & M.V. JOHNSON 1117-841

R.J. & M.A. RETO 1115-242

W. & G.M. JAWORSKY 926-30

M.A. & N. KOENIG 1023-722

P.J. & B.A. BILICIC 1072-742

M.H. & L.M. WILSON 993-417

M.A. & D.M. KOENIG 974-1139

G. KUTA 1043-979

J.L. & K.A. MILLER 1021-883

E.L. KLINGBEIL 940-990

E.P. & J.D. PAWLIK 1064-777

F.G. & L.A. SAUERMILLER 1082-999, 981

A.S. & K.S. FERTAL 905-492

D. & L.J. KINSER 1091-760

M.A. & K.A. CASTELLETTI 940-635

W.J. & L.E. SKIDMORE 880-1112

2.784Ac 2.64Ac 3.1Ac 2.93Ac 2.65Ac 2.56Ac 2.58Ac 2.52Ac 2.50Ac 2.72Ac 2.89Ac

J.C. ALAMO 902-102 2.59Ac 23

M.J. & L.A. COLAGIOVANNI 1090-1604 2.86Ac 22

P.J. & J.M. DOLAN 732-2336 3.11AC 20

P. ELDER 1091-504 950-1282 2.7Ac

21-176610 HUFFORD 1058-458 2.64Ac

J.L. & D.S. CALHOUN 1038-347 2.64Ac 17

M.P. & S.L. MARVIN 888-1192 2.64Ac

J.L. & D. CREW 884-190 886-252 2.64Ac

L.D. BRACO 930-750 2.61Ac

3.56Ac 2.57Ac

M.A. & D.M. KOENIG 974-1139 2.89Ac

2.84Ac

J.L. & D. BRACO 884-190 886-252 2.64Ac

K. & S.M. KOLENCIK 969-370 4 2.53Ac

K.C. & S.M. SCHMITZ 1159-735 5 2.84Ac

K. & P.D. RAUKER 6 994-141 2.64Ac

J.D. & J.L. BALL 1056-195 9 2.64Ac

2.52Ac

T.J. & M.D. FINDLEY 1072-369 2.5Ac

D.I.S. mcleod 1082-2116 2.5Ac

D.I.S. mcleod 1082-2116 2.5Ac

P.D. & L.M. HUFFORD 1058-458 2.64Ac

21-176610

VOL 80-40

VOL 21-60

VOL 21-76

VOL 22-88

VOL 22-85

VOL 22-22

VOL 25-22

ALL LOTS BURLINGTON GROUP Inc. 884-466 10.03Ac

BURLINGTON GROUP Inc. ALL LOTS 5.04 AC 5.06 AC 5.02 AC 5.01 AC 5.11 AC 5.29 AC 5.17 AC 5.03 AC 5.88 AC

21-010500 1073-443 389.20AC

BASS LAKE PROPERTIES, LTD 3155

BASS LAKE PROPERTIES, INC 1070-212 124.157 Ac

✓ indicates survey on file with tax map dept.

SEE PAGES D, G, H

JANUARY, 1999

RELATIVE REPRESENTATION

SCALE 1" = 300'

A	B	C	D
E	F	G	H
I	J	K	L
M	N	O	P

MUNSON TWP

CHARDON VILLAGE

HAMBDEN TWP.

SEC. 1 EAST

SEC. 2 DIVISION

SEC. 3

EAST DIVISION

MUNSON TWP

CLARIDON TOWNSHIP

SCALE 1" = 300

N

WOODS OF BURLINGTON PHASE-1 VOL. 20-P. 14
ALL LOTS IN BURLINGTON GROUP, INC. VOL. 834-P 561 unless listed

S/L	NAME	VOL. P.	Ac.	ADDRESS ROAD NAME
1			.30	PINE HOLLOW CIRCLE
2			.25	PINE HOLLOW CIRCLE
3			.29	"
4			.26	"
5			.21	"
6			.20	"
7			.19	"
8			.23	"
9			.28	"
10			.24	"
11			.25	"
12			.28	"
13			.26	"
14			.24	"
15	K.P. KAMPMAN	877-404	.21	"
16			.23	"
17			.24	"
18	R.L. DESIGN BLDRS, INC	893-343	.22	"
19			.18	"
20	D.V. & S.E. PARSH	882-1286	.18	"
21	D.R. & D.S. SMIDDY	886-344	.29	"
22			.25	"
23			.19	"
24			.22	"
25			.20	"
26			.21	"
27			.18	"
28			.26	"
29			.22	"
30			.24	"
31			.24	"
32			.24	"
33			.24	"
34	WM. C. KAY BLDRS., INC	893-489	.41	"
35	BURLINGTON BLDRS INC	860-177	.27	WOODBRIDGE CROSSING
36	"	860-179	.16	"
37	H.H. & D.K. PUTZBACH	884-824	.27	WOODBRIDGE LANE
38			.21	"
39			.28	"
40			.17	"
41			.19	"
42			.32	"
43			.27	"
44			.26	"
45			.30	"
46			.27	"
47			.29	"
48			.24	"
49			.20	"
50			.22	"
51			.28	"
52			.26	"
53			.21	"
54			.21	"
55			.21	"
56			.21	"
57			.18	"
58	S.B. PAYNE	890-260	.21	WOODBRIDGE LANE
59			.22	WOODBRIDGE CROSSING
60			.22	"
61			.15	"
62			.16	"
63			.27	"
64			.33	"
65			.23	"
66			.18	"
67			.17	"
68			.27	"
69			.23	WOODBRIDGE CROSSING
70 WC	KAY BLDRS	863-925	.24	

O.L. 1 = 1.178Ac., O.L. 2 = .22Ac, O.L. 3 = .069Ac.
O.L. 4 = .581Ac., O.L. 5 = .347Ac common lands

WOODS OF BURLINGTON PHASE 2A VOL. 20-P 71
S/L # 71 - .194Ac
72 - .209Ac
73 - .216Ac
74 - .181Ac
75 - .184Ac

PHASE-2A OUT LOTS:
OL #1 - .048Ac.
OL #2 - .081Ac.
OL #3 - .130Ac.

A	B	C	D
E	F	G	H
I	J	K	L
M	N	O	P

JANUARY 1, 1999
RELATIVE REPRESENTATION

✓ indicates survey on file with tax map dept.

* Inadequate description

TOWNSHIP 12

WILSON ROAD

CHESTER ROAD

SHERMAN ROAD

RIVERWOOD DRIVE

STONE GATE DRIVE

LEGEND CREEK

RAINTREE DRIVE

RIDGEWOOD EST.

THREE RIDGE VISION

SUBDI PAR

CHAMPION TRACT

BARBER TRACT

TRACT TWO

LINE Z

MAP OFF VERT. & HOR.

YACATED S/L 6 - 4-9-87 ORC 711.27

Sublots 2-18 ON SHEET "A"

13 V+B. 830-187 GRUTTADAURIA 2A.

12. C.S.+M.A. NAPOLITANO 803-793 2Ac.

11. 801-553 M.+L. EBERSBACHER 2Ac.

10. G. GILLES 867-1084 796-51 VOL. 13 PP. 33-34 2.858Ac.

J.+L. EWING 788-52 3.070Ac.

H.D. BALOU 825-818 1.844Ac.

J.+M.J. Fangar 1151-502 232-021400 2.277Ac.

J.C. JAFFALDANO 804-261 2.150Ac.

K. Wincek 974-350 4.798A.

S.P.+S. MAROUS 769-1074 3.927A.

754-162 R.A.+E.M. KIVIATIS 3.927A. 13-5

D.+C. TITUS 597-415

J. Koelliker 1.5A.

A.+ STEN 1091-349 1.5A.

745-180 T.+M. O'BRIEN 1.5A.

J.+B. Koelliker 425-199 772-431 35.614 Ac.

9.965Ac.

6 M. JACKSON 858-590 2.001Ac. 30.

D.+M. KONRAD 791-549 2.001Ac. 31.

K.L.+H.C. PRAPROST 1114-876 32.

G.J. YAROLIN +D. SATURNINO 890-898 33. 34. 35. 36. 37.

SA. Hunyadberger 973-278 9. 702-1002

7.017 Ac. 351-356 10.

P.L. SCALETTA

5.66 Ac. The Cleveland Museum of Natural History #1 831-1343

#2 831-1343 The Cleveland Museum of Natural History 6.40 Ac.

5.365 Ac.

5.585 Ac. L. Bellz 709-1208 1064-285 9.

D.E. BRESEDA 697-969 7. 785-174 0.5714 Ac.

105-596 1252-1122 5.932 Ac.

K.R. +D.R. MAROUS 1119-30

VACATED 4-9-87 5. 3.030 Ac.

W E S T

Vol. 11 Pg. 87

Keith Machak 740-276 2.732 Ac. 3. 2.513 Ac.

A.H. MARINOZZI 805-821 4.

L.P. TURNER 699-488 2.562 Ac.

L.P. Turner 684-488 1.

2.506 Ac. V.E.+P.F. COLE 925-356

J.+B. KOELLIKER 5.00 Ac. 12.

2.504 Ac. S.H. DRILL & B.L. MYERS 1016-590

684-750

L.A. KOSINSKI 1165-374 22-021441 13. 2.524 Ac.

D.L.+M.L. McKinney 740-1 14. 2.627 Ac. C.+S. MILLER 698-500

D.W.+B.J. O'DONNELL 847-11

D.J. McCARTY 798-401 1.5A. 3.757A.

B. KOROSI 756-771 2.681 Ac.

V. KORDIC 756-769 3.033 Ac.

V. KORDIC 756-769 2.662Ac.

100 Ac.

YUCHUIN Assoc. INC. 844-551

9.43Ac.

R.E.+S.F. WRIGHT 1010-301

A.J.+D.J. FOX 794-941 2.Ac 957-459 700-1091

2.86Ac.

2.74Ac.

A.B.+A.L. KIRSH 1047-67 5Ac.

M.+A. MATIC 1048-900

5.482 A.

5.000Ac.

P.A. COLLINS 922-1197

J.+P. Sabol 556-542 993-122

M.+B. KOVACH 920-1197 1.524 Ac. 24.

F.+S. SANELLI 852-723 1.50 Ac. 25.

W.+G. FERRELLI 858-360 1.450 Ac.

J.+D. REITER 562 921-892

T.S.+T.A. TOOFER 1107-1205 2.0Ac.

F.+S.E. LLOYD 21.587 Ac. 1037-989*

1.482Ac.

F.+R. RICCO 621-419 0.894Ac.

1.150

1.000

1.000

1.000

MATCH LINE

SEE MAP "B"

WILSON MILLS

WEST DIVISION

TRACT 12

THE REITER FAMILY LIMITED PARTNERSHIP

W.F. Reiter 191-510 381-705 960-693

1056-669

80.93 Ac.

S. TUTTLE

427-587 821-705 960-695 THE REITER FAMILY LIMITED PARTNERSHIP 7.35 1056-667

254-350 1.50 A W.F. REITER

J.F. REITER 1.50 A 802-1120

657-680 1.50 A

RIE BARKER

520-955 1008-1079 1109-1090 12 A

217-605 637-248 814-918

R.C. & S.A. LARSEN 1084-121 1053-178

J.S. BAIRD 1030-351 DRAC

R.A. & M. BORTER 1140-230

MILL CREEK SUB.

PHELPS

TRACT LINE

R.C. & M.H. SCHNECKE 1015-638

J.J. & T.B. OREL 1018-617

E.L.V.E. JARRETT 1016-1109

E.L. & C.B. LUTATT 1061-687

S.M.F.C.A. Leac 1154-547

A.F. SCHNEIDER, TRUSTEE 1026-944

H.J. & M.A. GOETZ 1030-970

J.D. & S.S. MORMAN 1018-823

M. & S. KARAGEORGE 1033-697

R.W.A.C.

B.P.E.S. BLACKBURN 1116-721

P. KARAGEORGE 1033-699

G.W. & G.J. KACIN 1006-243

EN & MG Beebe 1061-488

T.J. & S.A. TRASK 1079-501

L.H. & M.A. ZAKRAISEK 1033-858

L.A. & R.C. BECK

J.J. & M. HUFGARD 1033-852

F.E. & C. SEEBAUER 1053-747

J.A. & M.S. HARS 1046-350

S.G. & J.C. VUKICEVICH 1085-460

J.W. & C.H. BUNKEY 1077-214

R.E. & M. HEGER 1083-741

R.S. & J.A. BUTEN 1107-1302

E.R. & J.A. TREBEC, TRUSTEE 857-439, 440

K. & T. BEEBE 1061-488

L. MANDEL 871-574 203-730

J.J. & E.B. DEBORD TRUST 956-480

E.R. Poutasse, TRUSTEE 282-363 1035-670

R. & W. VanCura

P. DUNLAVY, TRUSTEE 1053-1147

206-209 315-406 501-723 571-1017

78.44

23

22

19

18

F.R.S. LEIKEN 611-206 657-405 863-285 14-723 Ac.

K.B. LEIKEN 863-293 TRUSTEE 863-287

248-291 P.A. WALSH, 46.75 A TRUSTEE 738-451 1017-1164 1022-518

M.H. EMMONS, TRUSTEE R.K. EMMONS, TRUSTEE 1118-1011 1118-1009

C. Maier 601-723

TRACT LINE

J.A. & N.J. MARQUETTE 982-1152 10.03 A

L.M. & S.D. BOCCIARELLI 797-987 5.00 Ac.

259-306 H. Schibe 5 A

W.F.C. WONDERS 819-233 8.03 Ac. 1.97 Ac.

J.A. GUMPF 933-952 5 Ac.

I.J. & E.B. DEBORD TRUST 956-480 10.15 A

S.J. MASTER (GUSTAFERRO) 951-363 7.85 A

M.J. & T.M. FORTE 1101-379 4.22 A

E.Q. MBANEFO 966-1000 13.58 Ac.

J.J. & P. BITONTI, TRUSTEES 1027-524

J.A. & P.P. HALTER 1038-355 5.532 Ac.

A.F. & M. DENZINE 685-290 5.706 A

L.M. CRAITO ET AL HANCOCK 931-900 5.507 A

J.K. PETERSON 578-405

R.A. & S. ZRONER 1011-832 5.11 Ac.

M.J. & K.S. BECKER 5.185 A 1017-92

D.K. FORD 1002-1027

D.K. SMITH 805-611 2.88 Ac.

P.M. Kalish 617-376

I.C. FAC.

TRACT LINE

J.F. & M.A. SPOFFORD 1044-601 6.11 Ac.

BURLINGTON DEV. CO. 853-816

J.J. & M.W. EKLUND 991-113 4.93 Ac.

J.J. & M. EKLUND 855-373 5.38

S. TERESI 1011-662

864-548 M. & J. O'HARA

WOOD HOLLOW DRIVE

BURLINGTON RIDGE DRIVE 60' w/ BURLINGTON STATION SUB. #1 w/ V. 16, Ps. 77, 78

BURLINGTON STATION SUBDIVISION

GLEN ARBOR DRIVE

BURLINGTON AVENUE

TRACT 6

TRACT 7

L.H. TYLER 733-734 1085-156

B.C. MARTIN 806-340 2.5 A

O.A.A. Bradley 25 A

M.R. & C. Avondet 1132-851 3 A

M.D. KRANE 832-815

S.R. SPER

M.J. & S.A. HAYNER 736-525

G. FLANDERS & L. WATERWASH 854-848 5.41 Ac.

V. & D. FINAMORE 837-351

G. FRANCO 860-525

M.J. & K.S. BECKER 857-357

E.R. & J.A. TREBEC, TRUSTEE 1075 Ac.

K. & T. BEEBE 857-439, 440

L. MANDEL 871-574 203-730

L.G. & M.J. SCHEIBMAN 1124-1195

D.J. & R.L. DESMOTT 913-885

E.J. & J.E. COGAN 2.37 Ac. 777-1109, 1111

M.F. & B.J. KARLINSKY 987-650

B.E. ADLER 734-1325, 419-872

D.M. Dozer 733-625

V.D. & D. SCHREIBMAN 1124-1195

B.C. CANTELLA 3.061 Ac. 738-108

MUNSON MILLS M 23-160, 161, P. 73

MUNSON MILLS M 23-160, 161, P. 73

SCALE 1" = 300'

JANUARY 1, 1995

RELATIVE REPRESENTATION

A	B	C	D
E	F	G	L
I	J	K	L
M	N	O	P

MUNSON TWP

V indicates V survey on file with tax map dept.

SEE PAGE 6 - VOL. 6 - BRASS LAKE COMMUNITY

EAST DIVISION

TRACT 1

TRACT 2

HATHAWAY TRACT

BASS LAKE

THE BURLINGTON GROUP, INC.
795-484
795-557; 587

21-009200
PARK RESERVE VACATED 8/8/97

B.L.C. INC.

THE BURLINGTON GROUP, INC.
795-484
40.38 A
795-557; 602

THE BURLINGTON GROUP, INC.
795-484
795-557; 601

THE BURLINGTON GROUP, INC.
795-484
795-557-558

THE BURLINGTON GROUP, INC.
795-484
795-557-585

BASS LAKE PROPERTIES, LTD.
1073-443
21-010500

BASS LAKE PROPERTIES, LTD.
1068-694
1086-856

BASS LAKE PROPERTIES, LTD.
1068-694
59.40 Ac

BASS LAKE PROPERTIES LTD
1073-443
124.157 Ac

BASS LAKE PROPERTIES, INC
1070-212

BURLINGTON GROUP, INC
263-261

BURLINGTON GROUP INC
795-484
795-557-585

All Lots in the Burlington Group, Inc. 795-484 795-557

Pcar. #34
Pcar. #48
Pcar. #47
Pcar. #36
Pcar. #49
Pcar. #24
Pcar. #30
Pcar. #29

21-009200
21-010500
21-176941
21-176769
21-176933
21-176938
21-176940
21-176943
21-176944
21-176945
21-176946
21-176947
21-176948

140.75 A
5.03 Ac
5.10 Ac
5.04 Ac
5.05 Ac
5.62 Ac
79.30 Ac
43.812 Ac
31.648 Ac
3.11 Ac
1.67 Ac
1.50 A
1.55 A
1.54 A
1.543 A
1.541 Ac.
1.594 Ac.
1.77 A
1.64 A
1.53 A
1.60 A
1.50 A
1.50 A
1.50

MUNSON TWP

SCALE 1"=300

JANUARY 1, 1999
RELATIVE REPRESENTATION

A	B	C	D
E	F	G	H
I	J	K	L
M	N	O	P

NEW ORIGINAL LOT LINE PER PLAT 1870

OLD ORIGINAL LOT LINE PER PLATS 1830 & 1846

SEE MUNSON TWP. (PROBLEM AREA)

CLARIDON

N

9
BASS LAKE PROPERTIES, LTD.
24-01-0500
379.20 AC
1073-443

BASS LAKE PROPERTIES, INC
1070-512
124.157 Ac
21-176769

21-176769

N.J. LARICCIA
2006-8-538
T. RITTER HALL
794-460

7.5 Ac
GE2442 County Park District
708-1182
709-733

907-245
907-245
GE2442 County Park District
#1 907-245
#2 907-245
6.85 Ac

S.V. PETERSON
1008-1224

E. HALL & L. JOHNSTON
880-1088

T. & D. KRAL
1013-1193

595-156
1324 SQ. FT.
0.03 Ac.

OCCUPIED
7.7 A

525-056

693-869
W.C. BEST, INC.
2.5

BEST SAND CORP
789-749
2A

18A
W.C. Best Inc.

243-243

SEE MAP "C"

R.G. COOKE, III
1069-432
1026.96

DR. HILL
1893-558

R.G. COOKE, III

10
R.G. COOKE, III
913-566-568
43.812 Ac

21-176302
1144-619
S. DAVIS TRUSTEE
11.500 Ac.
665-21

635-1015
12.54 Ac.
683-912
BESTONE, Inc.

423-518
WALTER C. BEST
11.71 A
EAST

423-510
5.3964 Ac
WALTER C. BEST

423-520

217-502 W.C. BEST,

DIVISION
MAYFIELD GARDENS ALLOTMENT
Vol. 3 pgs. 15-16
See Sheet 11-S

PLAT VOL. 3 PG. 15 16

TRACT ONE

TRACT TWO

631-594
43.147 Ac.

468.758 Ac
909-678
BEST SAND CORPORATION

W.C. Best Inc.
631-597
36.49 Ac

W.C. Best Inc.
631-597
5.023 Ac

22.26 Ac

1224.73

1538.49

1377.07

431.26

S.M. DAVIS
915-1207
B.A.C.

737.25

1381.29

BURLINGTON GROUP INC

LAKE ROAD

449.19

909-678
BEST SAND CORP
468.758 Ac

562.59

178.79 Ac

800.05

683.80

6 A
R.J. & J.A. FENRICH
721-1114

7
W.A. & S.C. WOLPERT
12.50 Ac
812-708

10A
W.A.L.S. CARLSON
679-135
791-1135

.5 A
5A
C.C. LADD
643-1145
R. & S. WEINRICH
778-15
2.5 Ac

479.99

224.24

SEE PAGE "6"

BASS LAKE PROPERTIES, LTD.
1068-694

133.74 Ac

N 14° 03' 14" E

ROAD OFF

N 03° 26' 49" E 750.02

574.81

575.19

W. CHAPMAN
565-804
657-760

W.R. & M.A. LOETZ, JR.
913-479

.85
.91
W.F. CONWAY TRUSTEE
11020-1810

J. & K. MURRAY
830-944

4.21

1546.37

8

5

W.E. & M.F. CONWAY
1042-857
323.05 Ac

185-329

3

1

2

6
W.C. BEST Inc.

7
W.A. & S.C. WOLPERT
12.50 Ac
812-708

6 A
R.J. & J.A. FENRICH
721-1114

CHAMPION TRACT

BARBER TRACT

Beaver Creek Ests Dedicated

SHERMAN ROAD

CHESTER TOWNSHIP ROAD

MAYFIELD ROAD

WILLOUGHBY ROAD

WILLSHIRE LANE

CHARTLEY COURT

BOULDER CREEK SUB DIVISION VOL 25-67

MAP AREA OFF

N

SCALE 1 IN = 300 FT

241 Ac

* Inadequate description

√ indicates survey on file with tax map dept.

4

JANUARY 1, 1994

RELATIVE REPRESENTATION

A B C D
E F G H
I J K L
M N O P

MUNSON TWP.

TRACT 2

TRACT 3

36

35

1

2

3

4

21

24

23

22

19

20

18

17

16

15

12

11

10

9

8

7

6

5

R. Emmons 571-1286 661-904

J.T. & T.M. MERKLE 21 1167-888 7.90Ac

G.P. & R.E. MERKLE 1167-895

R.S. & L.S. MERKLE 6.00795Ac 837-1360 31-1776359

G.P. MERKLE 1167-897 1167-904

Long Beach Homes 1115-1246

Eagle Crest Homes

D.E. & B.J. CORNISH 732-1130

D & E SCHIENKE 733-1006

R.O. & D.E. SCHIENKE 733-1006

T.E. & J.B. DUTTON 968-757

NATIONAL CITY BANK, TRUSTEE 495-240 1135-17

M.F. & E.R. MANN 853-508

R.E. & M.K. ALBRIGHT 539-378 625-188

L.E. & D.M. KOONTZ 625-188

R.W. & M.M. MORTON 505-389

R. & M. TAYLOR 2501-1759 704-1243

D.M. & R.J. AVIS 880-1086 1049-772

C.A. COMELLA 938-966

N.& M.A. MOOSA 1129-331

E.J. & D.A. DANGER 1112-1201

T.J. & B.P. DEMARCO 1128-152

M.B. & M.M. SAXON 20A. 1103-961*

D.K. & E.J. RIEDEL 617-1008

R. & J. PELTZ, JR. 706-1239

T.F. JR. & L. CAMPBELL 1135-207 1135-17 495-242

S. EISERMANN 969-1346

ARTINGTON 795-313

MILLER & LUX

MUNSON REALTY CO. 434-128

E. KAPEL 1135A

S.F.M. ALIAPOAVE 1155-21 23-018013 1.5Ac

T.D. & D.M. BASTULLI 1109-239

J.E. & J.M. SPEAR 1139-1 1.712 Ac.

J.E. & S.M. SPEAR 1139-1 1.712 Ac.

J.E. & S.M. SPEAR 1139-1 1.712 Ac.

J.E. & S.M. SPEAR 1139-1 1.712 Ac.

J.E. LANZ JR. 1.502 Ac. EA 1.502 Ac. 801-570

J.E. LANZ 1.502 Ac.

S.F.K. RANFOLA 505-241 T.&E. GOLLING

T.H. & J.S. SAPUTA 559-477 732-1156

D.H. & M. HAMMERER 955-1

J.T. & D.M. DAVIS 735-1074

J.T. & D.M. DAVIS 735-1074

J.T. & D.M. DAVIS 735-1074

TRACT TWO
TRACT THREE

SHERMAN ROAD

MAYFIELD ROAD

FOWLERS MILLS ROAD

BUTTERNUT ROAD

BOULDER CREEK SUB PA #2

CARROLL DRIVE

D & P CUBRANICH 820-194

Carroll Sub.

DEVA PARKER VOL 7 PG 32

PARKER VOL 7 PG 32

Parcel "A"

Parcel #2

Parcel #1

Sycamore Lake, Inc.

SYCAMORE LAKE, INC. 454-104

The Sisters of Notre Dame

NATIONAL GOLF OPERATING PARTNERSHIP 348 32,30

G.A. MERKLE 1167-899 1167-884 5.82 AC 21-11 23800

21-176952 G.P. MERKLE 1167-885

21-176951 5.18Ac G.P.+R.E. MERKLE 1167-892

R.S.+L.S. MERKLE 6.0075 Ac. 337-1360 21-176359

J.T.+T.M. MERKLE 1167-888

5.18Ac 21-176950 7.90Ac

F. NOWJACK 1183 Ac. 716-538 940-113

J.E. MILBOURN 7.686 Ac. 1036-152

21 30.95 Ac. (707 Ac.)

M.L. 305-1106 KOZLOWSKI 638 Ac. P.M. 185-139 1490 1490-209

J.C. DULAY 532-66 1490

5.45 Ac. N.R. KAWALEC 884-456 953-789

J.T. NOLAN 1.55 Ac. 831-226

F.J. JANOVICS, Jr. 789-644

F.J. JANOVICS 829-937 528

713-116 1.56 Ac. 156

R.R.+S.L. ROSNAK

T.+R. MARTIN 1.54Ac 568-918

T.D.+C.J. MARTIN 1.52 Ac. 1026-1070

808-411 4.08 Ac. V.+L. Hlinovsky

568-88 4.13 Ac. D.+M. NOVAK 733-746

J.+R.M. SLANINA 2.953 Ac.

1.55 Ac. 660-122B E.+L. BESSER

1.57 Ac. W.+E. SZUTER 509-423

733-1151 1115-647 G. DEGREEN 480-542

609-1071 2.17 Ac. S.+M. ELLIS 716-1161

1.93 Ac. S.+N. IVANOVICH 716-240

S.+E. IVANOVICS 574-953 599-885

546-915 S.E. LAVY 599-885 1.60 Ac.

M.T. LOMBARDO 802-80

1.19 Ac. 1.19 Ac. 453-908

2.5 Ac. P.T.+N.L. KAWALEC 932-401

R.F.W. GROOTEGOED 3.311 Ac. 741-448

778-19 H.+J. RIEHL 4 Ac.

J.R. YUKO #J.A. BELOW 890-115 1.63 Ac.

400-325 958-1303

418-663 2.38 Ac. H. HILL 996-837

418-888 J.+S. Schinness

1.6 Ac. 676-20

G.H. Reiling TRUSTEES 7.513 Ac. 951-1232

399-943

J.+D. Ripple 693-253

2.488 Ac.

D.T. Richmond 1035-12

3.084 Ac.

R.E.+K.W. 868-1067

R.E. METCALF #EL KING 983-321

T.+L.L. BROWN 977-790 962-42

7.04 Ac.

R.E.+S.L. PAINTER 1031-968

R.C.+B.J. ERICKSON

2.438 Ac. 928-809

822-1316 3.82 Ac.

F.M.+M.J. KLARICH 964-423

J.I.- 060900 1092-1165

R.R. WANTZ 804-312

R.+M. GRIDER 793-708

R.T.K. INTIHAR 3.0 Ac. 773-427

1151-885 L.L. SZEREDY 667-214 21-176333

M.M.+L.M. Hogan 1184-913 4.00 ac. 21-097330

L.G.+L.M. AMBROSE 858-611

2.5 Ac. Cemetery 50-533 77-287

B.A.+D.T. TRUSTEE 617-869 2.5 Ac.

1090-949

K.+M. KLATKA CASE # 83M734 2.18 Ac.

1083-943

1.30-1052 71.57 Ac.

R.E.+S.L. PAINTER 1031-968

225-367 881-939

G. Dennistan TRUSTEE 993-148 Ac.

G.+M. LaCUETTA 845-823 1016-761

H.+B. KLATKA 225-106 227-873 697-572

220-292 732-775 734-767

FM+MJ KLARICH 964-423

RM GRIDER 793-708

SAM 808-1032

FOWLERS MILL CO. INC 619-203

J.+V. SUPER 847-1232 5 Ac.

HEATHER HILL, INC.

D.K. CHARLTON 1020-1090 1.62 A

E.J. PETERS 978-102 1.603 Ac

727-972

J.R.+A.T. CAPUTO 1.603 Ac

V.J.+B.A. CRAWFORD 1021-234 1.6033 Ac.

REKLINE 969-1209 1.608 Ac. 036-93

NEW SURVEY AREA 048

16 21-007200 16.77 Ac.

D.L. WHITTEN C.M. TAYLOR 12.4317 Ac.

J.L. NAGEL 1064-293 637-742 7.44 A

10.9564 Ac. T.E.+K.E. NORTON 695-1125

694-1157 495-929

17 718-1310 D. WHITTEN (690-1258) & C. TAYLOR 12.4397 Ac.

690-1220

T.A.+P.C. HALL 776-642 5 Ac.

11.50 A

R.E.+T.H. DIETZ 797-1104

0.88A

1.13 Ac VOL 25-54 1140-692

SHERMAN RD. VOL 25-54

1.55 Ac VOL 25-54 F.J. MILLER, SR

#1 - L.+B. MUSI - 816-969

#2 - A.U. LOCHAN 988-305

#3 - R.C.+B.J. ERICKSON 741-1210

#4 - D.+B.A. KELLEY 821-1249

GUTHER 1087-492

7-09 VOL 25-54

Run #51

451-156 734-1271 F.+J. Strojan

17.00A

S.K. BUTLER, TRUSTEE 1066-790

942-830

1589.03

1004

1.30-1052 71.57 Ac.

220-14 225-105 247-63 879-831 879-834 934-7 942-850 849-907 684-731 1066-790 G.K. BUTLER, TRUSTEE

1111-1171

703-1225

2.53 Ac. 779-1048 509-217 588-764

M. Harris 779-1048 1.50 Ac.

1.50 Ac. 779-1048 J.+C. Dorka 703-1223

2.46 Ac

J.+C. DORKA 703-1221

5.16A

B.A. JADWS 2 Ac. 621-469

H.+B. KLATKA 247-188 2 Ac.

247-187 F.+B. KLATKA 2.09 Ac. 720-775

415-31 720-775 F.+L. KLATKA 1041-830

2.24

597-1177 735-722 2.19 Ac. D.+J. SCHANZEL

21-181400 MAPLE LEAFS CHURCH 1194-222 1.9 Ac.

E.+R. Pierioni 2.11 702-844 894-191

1.50A 688-512 J.+Y. Palumbo

E.+C. MAY 1.87 Ac. 1012-1020

451-820 2.26 M.+B. MYERS 8.+H. Thomas

771-389 1.5A P.+L. IANNO 1125-1127

S.A. JOHNSON 1158-229 1.5A

J.P. Sittnick 735-35 1.5 Ac.

E.+P. KRESLER A.M.+L.L. DERRY 918-565

J.A.+J.M. MURRAY 903-304

L. HURLEY 970-998

L.+A. Schultz

A.+G. Kokoris 850-1046 1.50A J.P. GRETA 320-300

Q.+R. HANISH 1.51 Ac. 396-754 1002-1022 791-157 C.A. BOAKE

3.1331 Ac.

R.+G. Sabransky 703-1496 3.9092 Ac.

R.+G. Sabransky 703-1498 6.1077 Ac.

R.+G. Sabransky 477-285

H.+M. KLINE 728-256

M.F.+H.W. KLINE 685-1047

F.P.+V.C. SKOCH 550-171 10.00 Ac.

R.P.+S.A. STALL 1.5A 879-194

J.J. Fay 1.5A 667-429 1111-1339

491-1 1.5A D.+I. PROTS

J.+A. FORKER 765-1162

E.+D. STIFTER 611-261 677-279

737-192 D.+P.J. COLOSIMO

L. BERQUIST 832-422

S.E.+K.L. ARMBRUSTER 949-901

J.J.+M.L. SOUKUP 886-1348

H.A. BECKER 828-590

P.+L. IANNO 1125-1127

M.+B. MYERS 2.26

M.+K. CARRIERE 1038-986

SOPHIE KLATKA ESTATE

SOCC+D.M. DUSSING 897-170

M.+K. CHURCHILL 753-373 1.50 Ac.

G.G.+A.M. COOLEY 899-105 1.514 Ac.

A.+N. Wastonek 10 1.51 Ac.

R.+K.A. COLEMAN 1030-1076

J.+A. Schultz

L. HURLEY

J.P. GRETA

C.A. BOAKE

M.E. SAMIDE 861-493

25.79A

28.50Ac

538-67

M. Schweid

M.L. RUTTY 864-1236 5.69 Ac.

K. Franklin 623-896

J.E.+J.M. HERRINGSHAW 730-501 5.30 Ac.

N.+F. SIMONE, CO-TRUSTEES 631-624 5.24 Ac. 981-1103

L.S. BERQUIST 743-1261 5.37 Ac.

5.0677 Ac.

5.0589 Ac.

5.0441 Ac.

5.049 Ac.

5.041 Ac.

5.0839 Ac.

5.0358 Ac.

5.0450 Ac.

5.0094 Ac.

5.0037 Ac.

The Sisters of Notre Dame 316-585 Parcel A

25.21 Ac

PARCEL #1 145.5 Ac.

424-861

The Sisters of Notre Dame 40.79 Ac. 1026-1262

B.A. DAVIS 1003-118

1606 Ac.

9.47 Ac.

E.+M. BURKHAMER 665-462 619-1209

SAFEWRIGHT 847-293 735-331

1.5 Ac

D.F. MICALE 617-1004

1.5 Ac

C. Whitney 356-148 951-323

J.+T.C. MARTIN 987-1969

3.38 Ac.

J. KOCIS 3.38 Ac. 987-1968

J.A. Sabo 617-1102

3.49 Ac.

3.44 Ac.

13.34 Ac. SYCAMORE LAKE, INC. 618-1161

1794-175 1.5 Ac

B. Schaefle

10.57 A. 394-210 192-1240

E.B.+L.W. McAdoo

H.S. DWYER 613-9

F.+B. WERTZ 2.85 Ac. 615-1167 735-1054

B.J. WERTZ 716-236 A.C. PAID 1140-1086

V.P. PAID 633-499 682-1287

A. MULWICK 985-7

Parcel #2 516-230 397-913

425-1167 735-859 B.J. WERTZ 347 A

716-236 A.C. PAID 1140-1086

250-323 1.5 Ac

239-111 4.08 Ac. J.A. MILLER 789-894

M. MILLER 2.46 Ac. 789-894 935-543

J.+A. GOTTLIEB 3.04 Ac. 995-280

1127-227 9.35A D.M. POKOPAC 550-333

735-172

930-192 A. Naiman 478-616 291

452-898 742-786 E.P.+L. PAGANINI

11.49 Ac.

451-281 742-786

13.48 Ac.

519-434 742-786

597'

1.5 Ac

1.5 Ac

1.5 Ac

SHERMAN ROAD

MAYFIELD ROAD

AUBURN ROAD

TRACT 2
TRACT 3

13
30 AC

12
239.901 AC
- 5.86 Ac
234.041
- 5.71 AC
228.331 AC
Rec. VOL. 625-183 to 188

9
66.06 AC

8

33

32

7

GRAY HORSE, Inc
892-197

E. JERME
1129-188
6.75 Ac.

141.46 AC

D.A. & F.H. OSBORNE
601-1072
720-738
5.86 Ac.

A.O. TIFFEMEIR
601-1081
5.71 Ac.

GRAY HORSE, Inc
VOL 625-183 to 188

229.331 Ac

E.B. CAMPSON
797-1265

M. HAZEN, TRUSTEE
822-590
933-337
6.04 Ac.

G. HAZEN
5 AC
611-567

M. HAZEN & P&L IANIRO
925-236
933-339

C.S. HILL
982-1208

P&L IANIRO
1029-132

593-500, 501 (change of name)
HeatHer Hill Inc.

16 AC

20 AC

395-47
50.60 AC

10 AC
S.E. DEFRANCO, TRUSTEE
867-1174
933-80

219 AC

378-288

199-227

418-358

111.474

2.63 AC

3.80 AC

496-674
725-993
822-886
32.25 AC
HERITAGE ACRES
PARCEL #3

TIMBERWOOD FARMS LTD.
1058-990
1123-195
129.34 AC
288.498
351.53 Ac
352.805 Ac

81.62 Ac
21-176946

1135-1064

520-1092
550-1216
V & V. McDONALD
34.752 A

83.957 Ac
PARCEL #3

496-674
725-998
822-886

GEAUGA CO. PARK DISTRICT

V. McDONALD
6 AC
550-1216
245-121

663-1122
V. NOZAR
26.56 Ac.
32.78 Ac.

G. McDONALD, G. McDONALD, P. PECK & P. McKINNEY
967-496
967-1261

189.84 Ac
1123-195
1058-990

8

9

J.N. & D.A. WOODCOCK
773-401
11.0886 Ac.

R & R. TELLING
771-204
206-392
546-967

Peace Lutheran church
11.42 Ac.

J.P. & J.C. BRADY
591-1110
695-1200

J & J. RYCRSON
591-935
5.112
29.784 Ac.

R & M. DORESEN
661-1042

R & M. DORESEN
591-437
9.952 Ac.

W & G. EGLET
599-1184
5.1 Ac.

K.N. DOLAN
593-1235
5.005 Ac.

D & C. HIPPELY
591-769
5.005 Ac.

G.J. & M.E. IRVINE
983-729
6.105 Ac.

R & L.H. ROSS
1158-168
599-891
5.393 Ac.
5.43 Ac.

D.L. GUSTAFSON
713-441
5 AC
5 AC

J. RISTOCKER
866-1164
21-048950

742-662, 624
C.S. JR. & D. FLESHMAN 2 Ac.

SARA P. BLODGETT
756-56
5 Ac.

M.A. Pumphrey
1149-901
11-00250

G.A. Paolucci
1191-917
21-129758
1.285A±

J.A. Mortelle
591-476
1.722A

587-257 SARAH M. & EMMA A. McKILL 1.722 Ac.

587-328 DALE J. & ROTA A. FELLINGER, TRUSTEES 1.722 Ac.

W.J. & T.J. PEEL
730-834
1.722 Ac.

D.E. OSICKI
621-281
890-480
1.722 Ac.

M.A. & P.J. SR.
729-862
782-1118
3.23 Ac.

P.M. LAPHAM
582-1258
726-985
1 Ac.

M.J. MILLER
679-1845
1.662 Ac.

1.572 Ac.

623-1254
1.686 A.

1.72 Ac.

S.I.S. GEORGE
805-183

1.662 Ac.

492-535
C.A. SHEOVAN
1.66 Ac.

1.668 A.

E.G. KENNY
515-165

18.166 Ac.

632*1057
1043-555
3.58 Ac.

235-258
635-658
6 A.
B. Jackson

J.A. & S.M. FISHER
964-387
2.39 A.

492-889
907-576
799-481
G. VIDRA
C.L. HOMEWOOD
J.M. & M.R. GABEOK
933-538

790-418
D.A. BERRYHILL
947-627
2.13 Ac.

1.708 Ac.

385-752

723-1179
748-1241
927-336

459-497
970-864
T.J. FRIEL
5.61 Ac.
1002-794
1001-36

A. & A.J. MARRA
1125-1136
3.10 A

4.47 AC

PARCEL #3

1/4 J.M. OSBORNE 1/2
1/4 D.A. OSBORNE 1/2
1/4 A. TIFFEMEIER
1/4 A. OSBORNE

496-674
725-993
822-886

1066
1065

1049.82

1135-1064

1058-990

1123-195

129.34 Ac

288.498 Ac

351.53 Ac

352.805 Ac

81.62 Ac
21-176946

496-674
725-998
822-886

189.84 Ac
1123-195
1058-990

R. STONE
218-567

81.95 Ac

THE SISTERS OF NOTRE DAME

M.A. & P.J. SR.
729-862
782-1118
3.23 Ac.

P.M. LAPHAM
582-1258
726-985
1 Ac.

M.J. MILLER
679-1845
1.662 Ac.

E. JERME
1129-188
6.75 Ac.

GRAY HORSE INC.
892-197

TRACT TWO

TRACT FIVE

TRACT THREE

TRACT

WALTER C. BEST

TRACT LINE

W.E. & M.F. CONWAY
1042-857
323.05 Ac.

J.B. KAZUK
839-1044
841-376
3 AC

BEST SAND CORPORATION
909-678
178.79 Ac

BEST SAND CORP.
909-678
468-758 Ac

D.S. BABCOCK TRUSTEE
515-880
1128-740

E.M. BABCOCK
1006-1312

M.A. BABCOCK
243-216

J.B. & E.A. GARDNER & J.E. & S.L. GARDNER
1042-136
6.82 AC

THE STATE OF OHIO
4 AC

J.W. AKE, TRUSTEE
705-772
1035-7774

D.P.J. PAULIN
733-1289

C.S. & A.J. PAULIN JR.
257-687
733-1261

P.K.I. PANUKO
382-104
837-1086

T. JOHNSON
887-183

P.K. MEANY
1016-668
1035-668

R. MANLEY
297-868
242-370

W.E. & M.F. CONWAY
1037-234

A. & M. DiNardo
706-968
3.607 AC

A. & M. DiNardo
706-970
1.5 Ac.

SCWJA BLACK
880-19
1.5 Ac.

800-21
1.5 Ac.

239-199
239 AC
1.58 AC
782-1183

R.W. BENNINGTON
5.00 AC
809-1058

A.J. & G.A. ILLERSICH
586-1369
735-947
4.13 A.

A.J. & G.A. ILLERSICH

J.J. & E.J. ANDERSON
932-1298

P. STUEBBE

M.A. BABCOCK
J & D HESS
537-900
705-308

BABCOCK
657-1197
954-1077

725-1146

4.288 A

34.82 AC

13.90 AC

13.40 AC

.35 AC

1.5 AC

1.5 A

578-99
661-777

15 A
& H
PROLUCCI

278-586

R.V. & M.K. KOHLT

1.50 A

J.W. AKE, TRUSTEE
705-772
1035-7774

1.5 Ac.

5.0 AC

4.0 AC

4.0 AC

9.33 Ac.

333.9e

1526.37

471.93

1979.0

807.52

909-675

1042-857

1042-857

1042-857

TOWNSHIP VOL 4 - PG 33-34 VALLEY VIEW ACRES

HEATH ROAD

CHESTER

ROCKHAVEN ROAD

CEDAR ROAD

WYE ROAD

ROCKHAVEN

5.27 A. 12 — Est. O'Malley & C. S. Mann 1813-300

5.27 A. 13

5.27 A. 14 — 609-574 686-377

5.27 A. 255-598 15 — 686-377 H.F. & E.M. Kallage

5.27 A. 16 — G.J. Brentar 1033-12

5.27 A. 17 — 705-992 B.J. Schiffauer 914-1110

5.27 A. 18 — B.W. & B.H. Goodman 1034-1128

5.27 A. 19 — C.J. Anthony 684-857

5.28 A. 20 — C. Anthony 509-340

5.27 A. 21 — 591-1243 D.P. Weiss 665-256

5.32 A. 22 — R.L. & G.A. Snyder 811-49

870 - 893 — 1 Gearhart Realty Trust — 442.697 Ac

Rose Cliff Estates Vol 7 Pg 2

1.50 A. 29-258 / 182-264 — D.M. Meyer

1.50 A. 389-355 12 — Est. Koschalk

1.50 A. 11 — A51-132 L.W.P. Chiappetta

2.34 A. — R.D. & L.D. Tax Map 10 — 1103-168 / 1103-166

2.03 A. 9 — 695 / 496-557 — R.D. Wesco

T.J.H. Yuko

230-266 E. Houghton 6.92 A. — 552-20 J.A. & M. Bronn

1767.72

C. Baxter - B. Heath - W. Helber, Trustees — 21.60A — 460-323

121.69 Ac. — 951-606 / 975-836 — National Golf Operating Partnership

J.L. & J. Otto 707-493 / 830-443 / 869-309 / 904-1212 — 6.583A.

S & R Bros 299-236 — 3.513A.

S.S. 764-654 — 351-13 — R.J.B., C.L., T.J. Romanin — 3.07Ac

20 — 19 — 21 — 2

NB 251 — D8250

870 893 Geauga Co. Park District

870-893 & 898 — 442.697 Ac

J.A. & M. Sobecki — 3.27 Ac. — 1091-312

D. Bordonaro 572-159 — 1.5 Ac.

R.G. Petrarulo 888-387 / 48.3574 Ac. / 933-403

R.G. Petrarulo 48.064 Ac. / 882-387 / 933-404

J.W. & T.M. Swayer 688-362 — 2.339

R.T. & M.C. Lum 2.288 Ac. — 764-1150

J.F.M. Gosh, Trustees 552-338 — 2.339

S. Gage 11.715 Ac. — 853-855 — 857 — 758

R.S.N.J. 948-142 — 2.33 Ac. — Route

M.S.N.S. 784-925 — 3.55 Ac. — Route

L. Zito 158 827-822 — 410-921 — A.A.A.C. rates 2.62 — 1.5A.

1056-199 — 954-299 — W.W. Leahan — 3.4

E. Leahan 576-309 — 1052-385

J.C. Haag 667-353 — 3.426 Ac.

Sandhill Farm Est. Inc. 834-449 — 3 — 3.249 Ac.

B.F. Haag 667-357 — 2.292 Ac.

2.529 Ac. — 2.127 Ac. — 2.726 Ac.

J.C. Haag 668-581

Sandhill Farm Est. Inc. 834-449

Sandhill Farm Est. Inc. 834-449 — 2.278 Ac.

Sandhill Farm Est. Inc. 834-449 — 1.880 Ac.

Sandhill Farm Est. Inc. 834-449 — 3.008 Ac.

2.313 Ac.

Sand Hill Farm Estates

4

Sandhill Farm Est. Inc. 834-449 — 1.500 Ac.

Sandhill Farm Est. Inc. 834-449 — 1.500 Ac.

E.J. & J.L. Massi 238-702 — 2.334 Ac. — 2.334 Ac.

G.S. Hawkins 695-1045 — 2.334 Ac. — 2.334 Ac.


E.J. & J.L. Massi 238-702 — 1.98 Ac.

P.T.D. Johnson 694-1174 — 2.944 Ac.

E.J. & J.L. Massi 238-702 — 1.98 Ac.

E.J. & J.L. Massi 238-702 — 1.98 Ac.

E.J. & J.L. Massi 238-702 — 1.98

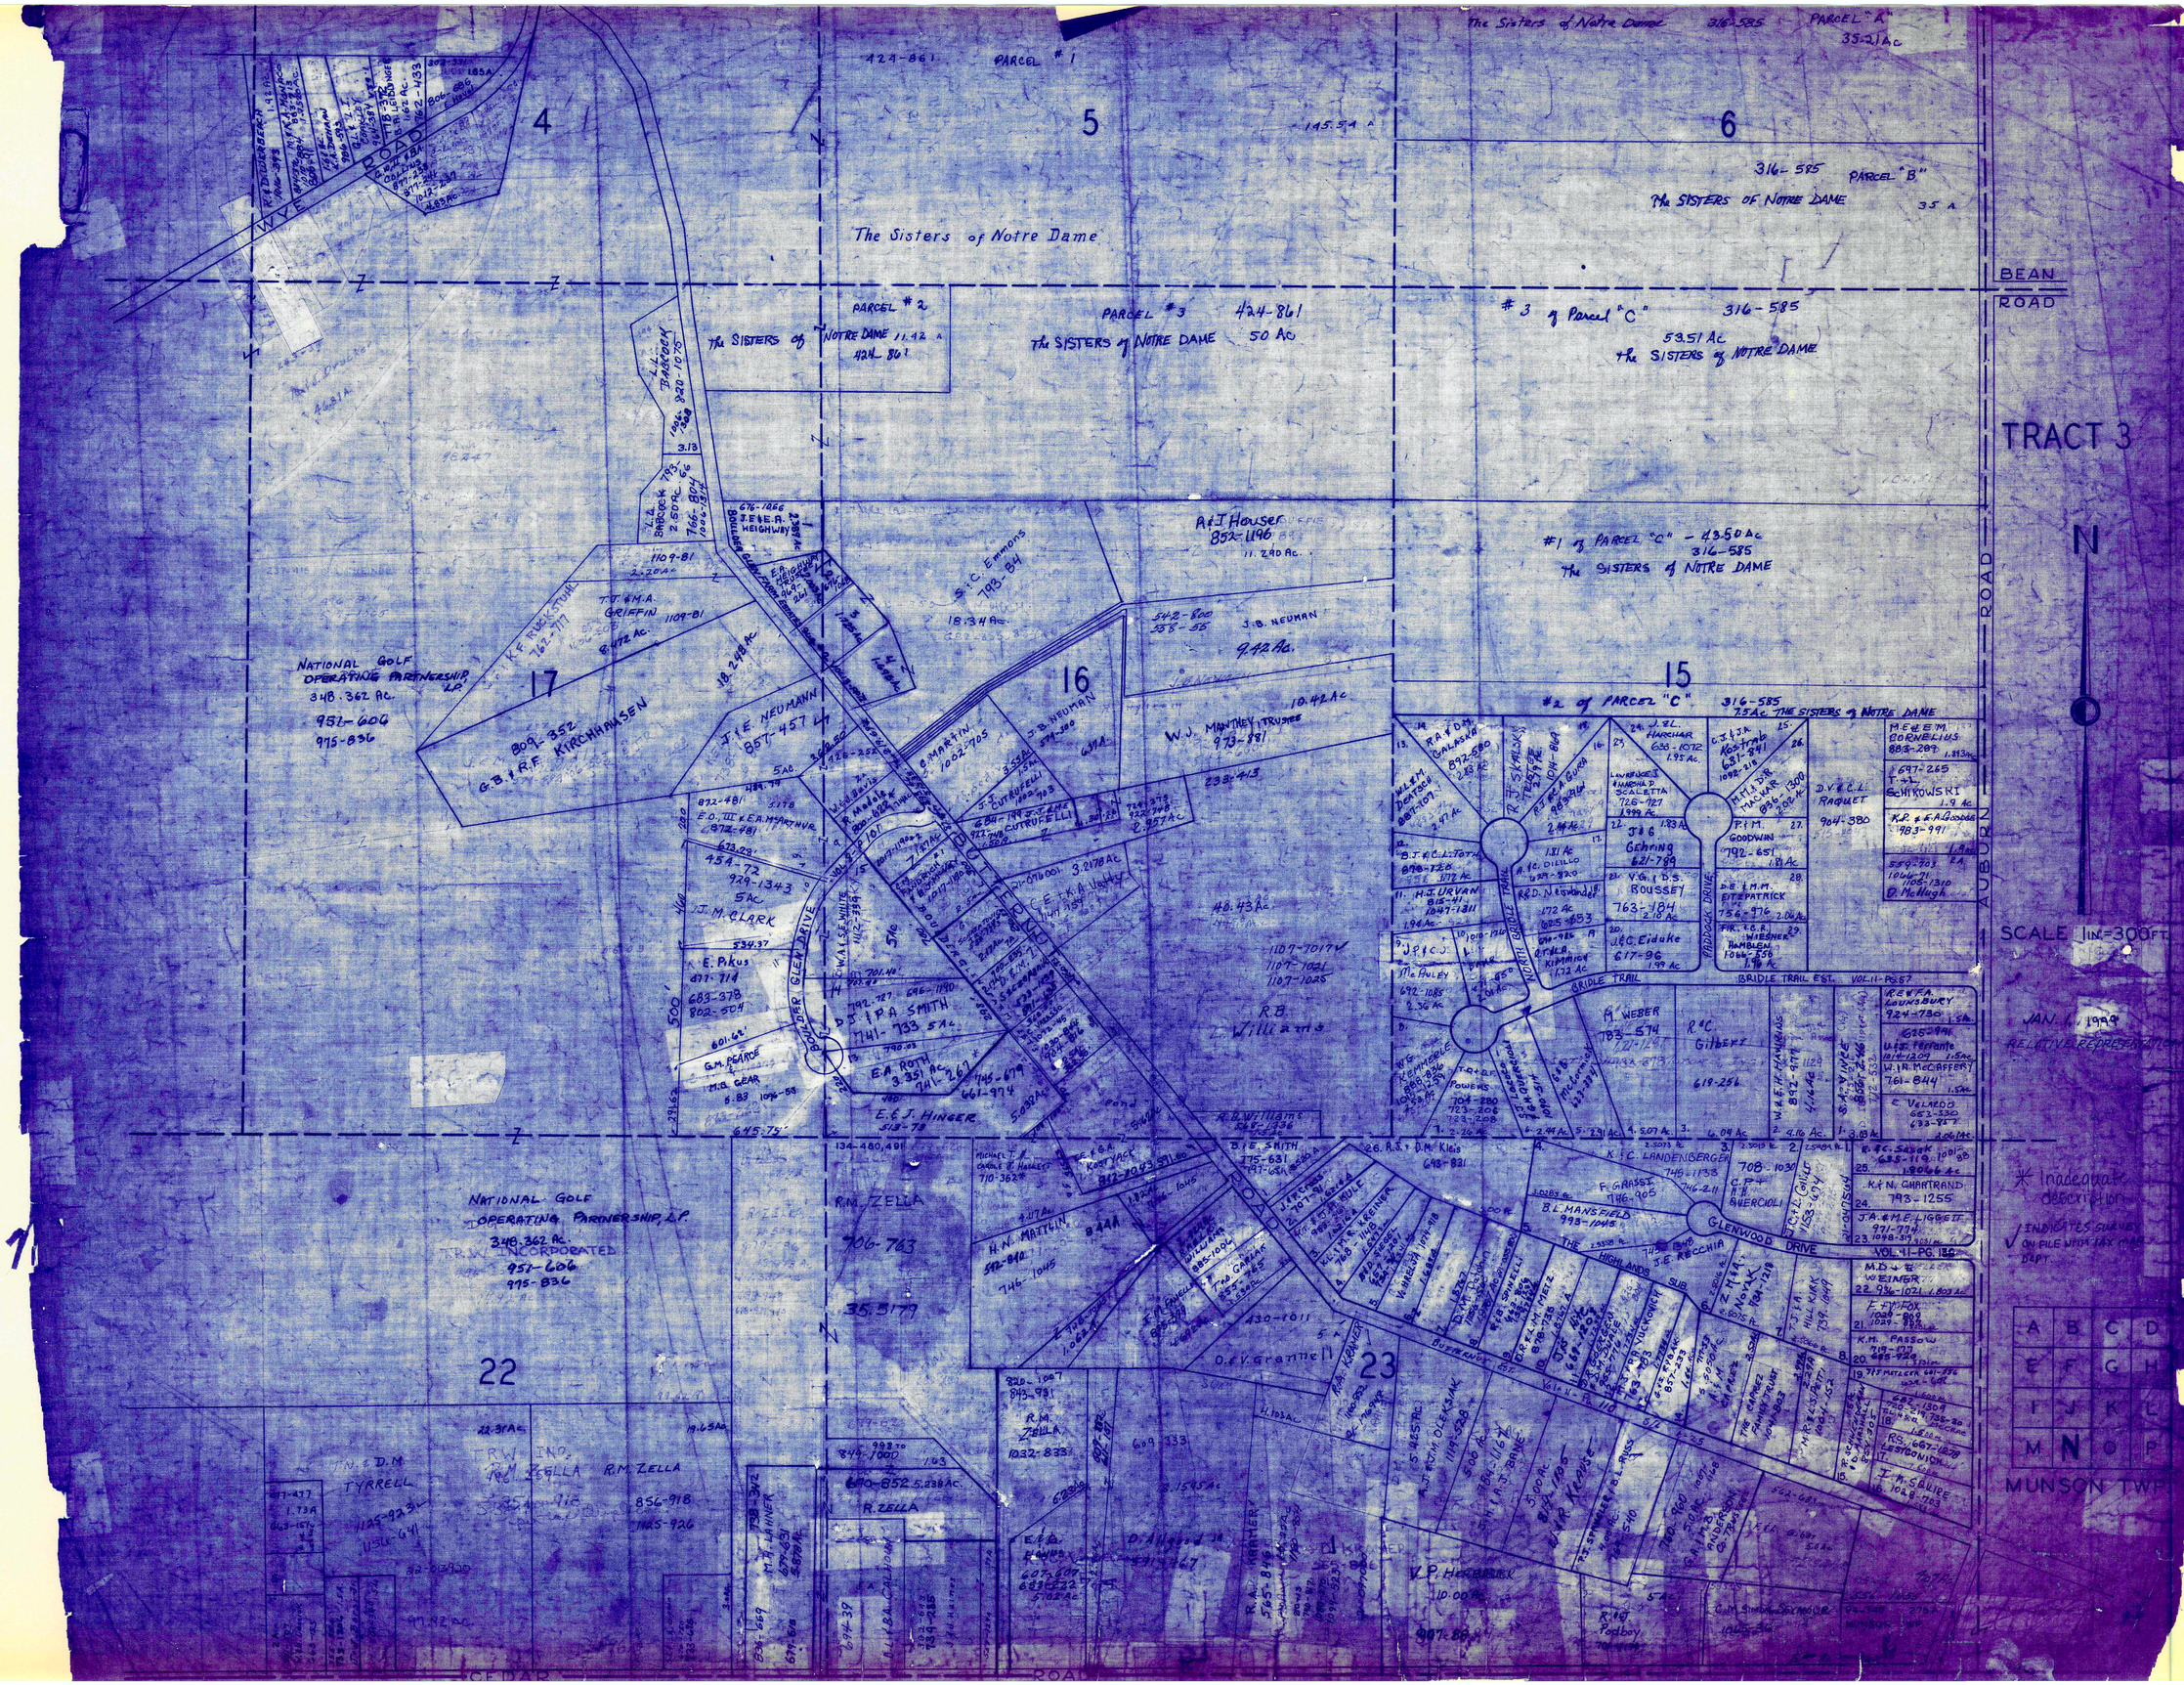
The Sisters of Notre Dame 316-585 PARCEL "A" 35.21 Ac
424-861 PARCEL # 1
145.51 A
316-585 PARCEL "B"
The SISTERS OF NOTRE DAME 35 A
The Sisters of Notre Dame
PARCEL # 2
The SISTERS of NOTRE DAME 11.12 A
424-861
PARCEL # 3 424-861
The SISTERS of NOTRE DAME 50 Ac
3 of Parcel "C" 316-585
59.51 Ac
The SISTERS of NOTRE DAME
BEAN ROAD
TRACT 3
#1 of PARCEL "C" - 43.50 Ac
316-585
The SISTERS of NOTRE DAME
#2 of PARCEL "C" 316-585
7.5 Ac. The SISTERS of NOTRE DAME
A&I Houser
853-1196
11.240 Ac.
J.B. NEUMAN
9.42 Ac.
10.42 Ac
W.J. MANTHEY, TRUSTEE
973-991
542-800
538-55
S.C. Emmons
793-84
18.34 Ac
NATIONAL GOLF OPERATING PARTNERSHIP, L.P.
348.362 Ac.
951-606
975-836
809-352
G.B. & R.F. KIRCHHAUSEN
18.248 Ac.
J.E. NEUMANN
857-457
T.J. & M.A. GRIFFIN 1109-81
8.472 Ac.
K.F. KUKSTUHL 762-717
1109-81
2.20 Ac
676-1086
J.E. & E.A. HEIGHWAY
BOULDER GLEN DRIVE
L.L. BARDECK 793-66
2.60 Ac
1196-320
1005-314
3.13
676-1086
J.E. & E.A. HEIGHWAY
2.27 Ac
676-1086
J.E. & E.A. HEIGHWAY
1.60 Ac
S.C. EMMONS 793-84
2.46 Ac
G. MARTIN 1002-705
3.55 Ac
J.B. NEUMAN 577-380
6.91 Ac
J. CUTRUFELLI 1002-703
684-199 J. CUTRUFELLI
922-278
922-278
2.957 Ac
3.2178 Ac
C.E. & K.A. Uehling
1107-1021
1107-1025
48.43 Ac
R.B. Williams
R.M. ZELLA 706-763
35.3179
E.A. ROTH 741-261
3.351 Ac
661-974
D.J. & P.A. SMITH 741-733 5 Ac.
E.J. HINGER 513-78
615.75'
500'
BOULDER GLEN DRIVE
E.A. ROTH 741-261
5.38 Ac
G.M. BEARDE
M.B. GEAR
5.83 1096-53
601.42'
E. P. Kus 477-714
683-378
802-504
J.M. CLARK
454-72
929-1343
5 Ac.
673.29'
534.37
N.E.D.M. TYRRELL
877-477
1.73 A
643-167
1125-923
1156-641
82-012900
41.42 Ac.
T.R.W. INC.
R.M. ZELLA
856-918
1145-926
22.31 Ac.
19.65 Ac.
M.T. LAINER
738-342
637-651
5.69 Ac.
234-689
619-618
R.M. ZELLA
849-1007
690-852 5.238 Ac.
R.M. ZELLA
R.A. & L.L. CALLOWAY
739-285
694-37
E.F.B. LEWIS
607-607
623-222
5.102 Ac.
R.M. ZELLA
1032-833
820-1007
843-931
609 333
3.1545 Ac
D'Allessandro
591-747
R.A. KRAMER
565-816
R.A. KRAMER
1105-1
R.A. KRAMER
1105-1
A.J. & M. OLEKSIAK
1149-528
500 Ac
384-116
A.J. & M. BONNE
5.00 Ac.
V.P. HERBECK
110.00 Ac
997.88
R.C. Podboy
701-1
C.M. Simon & Son Inc
1.40 Ac
R.A. & D.M. CALASKA
872-580
2.18 Ac
M.E. & M. CORNELIUS
883-287
1.813 Ac
J. & T. SCHMOWSKI
697-265
1.9 Ac
K.P. & E.A. Goodge
983-991
D.V. & C.L. RAQUET
904-380
J.W.L. HARCHAR
636-1072
1.95 Ac.
LAWRENCE & PANCHA D. SCALETTA
726-727
1.99 Ac.
J & G Gehring
621-789
1.83 Ac
P.I.M. GOODWIN
792-651
1.81 Ac
V.G. & D.S. ROUSSEY
763-184
2.10 Ac
D.E. & M.M. FITZPATRICK
756-976
2.04 Ac
J.E.C. Eiduke
617-96
1.99 Ac
FIR. & C.R. WIESNER
HAMLEN
1066-259
1.99 Ac
R.E. & P.A. LAWRENCE
924-730
1.54 Ac
W.A.F.H. HANNAHS
892-977
1.14 Ac
W.I.N. McCAFFERY
761-844
1.54 Ac
C. VELARDO
653-320
633-257
1.26 Mc
R.K. & C. SASAK
635-119
1.00 Ac
K.F.N. GHARTRAND
793-1255
1.8066 Ac
J.A. & M.E. LIGGETT
971-774
1098-319
2.3051 Ac
M.D. & E. WEINGER
22.934-1021
1.803 Ac
F. & M. FOX
1008-902
1039-975
K.M. PASSOW
719-977
1.99 Ac
M. & T. MUELLER
1024-506
T.M. & D.R. MALWARE
892-1300
1.96 Ac
R.S. 667-1239
LEXINGTON
I.A. SAURE
1028-763
1.96 Ac
D. McHugh
559-203
1066-21
1106-1310
R.A.
R.C. & C.L. GILLETTE
1153-1014
K.F.N. CHARTRAND
793-1255
K.C. LANDENBERGER
745-1153
746-211
F. GRASSE
746-905
B.L. MANSFIELD
793-1045
J.E. RECCHIA
G.P. & M.B. QUERCIOLI
708-1030
B.E. SMITH
775-631
747-654
H.N. MARTIN
582-810
748-1045
E.F. & M.L. SPINELLI
885-1006
T.W. & C. GARAGE
885-1006
D.E. & V. Grattelli
430-1011
R.B. WITTMAN
1107-1021
1107-1025
R.B. Williams
1107-1021
1107-1025
R.S. & D.M. Klein
643-821
R.E. & L.A. KOSTJACK
812-2093
371 Ac
Michael T. & Angele F. Hussey
710-362
H.C. & E.A. Kostjack
812-2093
371 Ac
H.C. & E.A. Kostjack
812-2093
371 Ac
H.C. & E.A. Kostjack
812-2093
371 Ac

TRACT THREE

MATCH LINE

BEAN ROAD

WALDEN

WALDEN OAKS PH 1

VOL 25-81

TIMBERWOOD FARMS LTD.
1123-195
1058-990
351.59 Ac
~~288.49 Ac~~
129.34 Ac

11135-1064
81.62 Ac
21-176946
GEAUGA CO. PARK DISTRICT

7
75.95 Ac.
225-393 SISTERS OF NOTRE DAME

8
SUB PH 1
3.21Ac

9
4.57Ac
R.N. & M.H. WEIR
1165-1149
21-176850
4.67Ac
3.96Ac
4.13Ac
A.M. PILLA #1
426-833
671-9
A.M. PILLA
1068-809 794
9.72 Ac

1058-990
3.76Ac
3.35Ac
21-176839
A.+C. Nowacki
1149-329
4.62 Ac
21-176840
T.S.+L.A. Noborník
1146-578
3.21Ac
2.94Ac
3.02Ac
4.44Ac
3.67Ac
P. CANNAVO & J.M. CLARK
1132-450

1 2 3 4 5 6 7 8 9 10 11 12

W.R. SWANSON & M.A. TAYLOR
1000-1014
3.56Ac
R. HARVISH
1149-617
779-105
7211-103
21-176870
18.52Ac
JANEZ BERK
671-1108
7.1107 Ac.

@M. ZIFKO-BALIGA
794-641
898-511
PAR #1 6.04A
PAR #2 5.00A
J. BERK
800-585
5.54Ac

A.M. PILLA
BISHOP OF CLEVELAND
1037-684

A.M. PILLA
BISHOP OF CLEVELAND
1037-1071
A.M. PILLA
BISHOP OF CLEVELAND
1037-1073
A.M. PILLA
BISHOP OF CLEVELAND
1037-1075
1.35Ac
1.84Ac

R.O. HAWKINS
1017-1247
10.97Ac

257-210 R. HAWKINS 69 AC
R.O. HAWKINS
558-432
518-218
20.72 Ac.

R.H. HAWKINS TRUST
N.D. HAWKINS
T. HAWKINS
N.K. GARY, CO-TRUSTEES
1017-1250
NEW SURVEY
133.88 Ac.

SUB LOT 2.13 VACATED
H.S.M.K. REDDER
1050-742
820-183
T.S.+L.A. KEYES
750-185
1293-2660
3.87Ac
T.S.+L.A. KEYES
757-38
3.38Ac
T.S.+L.A. KEYES
757-10
785-968
3.46Ac
D.+K. Weihaupt
5.04
667-321
662-317
843-692
1.0Ac.
Leroy W. HATES
3.07Ac.
PRIVATE DRIVE
EQUITABLE ESTATES, INC.
691-133
21-126+128
718-936
3.00 Ac
VOL 11-102
LIVERY LANE (PVT)
S.E. COOK
1150-739
G.N.+E.L. FABGREEN
1052-112
F+D HUNTLEY
823-329
50 Ac.
526Ac
F.J. STANKO & M.V. O'BEIRNE-STANKO
978-1032
1.65Ac
E.S.+R.D. ANDONIAN
1002-1013
1010-603
635-645
T+L JANES
E.M. SOMBAT
631-941
1065-995
4.5Ac
VACATED
E. Gierosky
848-736
4.401 Ac
803-1065
S.+T. RUN
4.100 Ac
J+S. ANTONACCI
794-675
R+L FORINO
635-628
1091-783
E.M. SPATZ
1010-534
801-867
CORNMAN DRIVE
EHRBAR TRUST
989-290
SS 847-622
76.26 Ac
559-778
849-732
N.E.B. Bash
742-334
39.30 A
MAPLERIDGE FARM TRUST
HARRY CZERKA, TRUSTEE
524-1019
35.26 AC
14
13
12

K.S. CHAKFORD, TRUSTEE
#. M.S. DIETRICH, TRUSTEE
520-784
944-622
993-150

K.S. CHAKFORD, TRUSTEE
734-38
5.505Ac
983-1225
45.20 AC.
6.44 A

C.M.+K.J. CLARK
879-750
1.66A
E.R.+D.L. DELEMBO
882-324
1.66A
R.J. McQUISTION
762-981
700-1127
1.67A
Elk Run 80'
G.D.+M.J. WHITTAKER
963-1144
1.672A
W.M.+K.L. BATY
1023-393
1.670 Ac
B.J.+L.L. SANTORE
886-547
1.670A
666-188
761-154
W.J.+J.L. SANTORE
1.836 Ac
M.+L. GALLI
622-736
1.636 Ac
C.+C. SWEENE
801-558
1.636 Ac
K.+K.J.+L. QUINE
958-748
1.636 Ac
W.+J. Helber Jr. S.
699-1350
1.503Ac
J.N. RYERSON
1051-5
2.18A
J.+B. PATSCHE II
601-685
1.67A
WHITEWOOD Estates
Vol. 11 Pg. 81
Vol. 11 Pg. 6
Elk Run 60'
Vol. 10 Pg. 99
C.A.+V.M. KAJA
1115-394
C.+L. HALL
854-448
S. SALES
K. SALES
862-325
R.W. LYONS + M.E. SPRENGER
760-979
G.+J. EDGAR
607-1237
M.P. IZAR
945-940
4.762Ac
VACATED
0.238Ac
761-161
4.762Ac
VACATED
4-4-96
R.R. PIKUS
787-1159
VACATED
F.+B. TERCEK
609-60
S/LS+6 9-4-96
J.+J. Kewley
LE-57
734-221
R.S.+C.L. FLETCHER
746-123
631-894
T+G Wilson
692-10
R.+E.M. Wosnack, Trustees
1142-1208
21-039635
M.+L.G. OHL
784-455
10.400Ac.
4.693Ac.
RP+C. DURCH
647-186
732-1247
D. GRAJZL
1032-833
5.148 Ac.
D.F.+L.A. HENRY
ROTHERWOOD 801-185
6.494 Ac.
M.T. KELLS
328-643
6.703 Ac.
D.L.+A.G. SCHELL
J.+J. MARTIN
669-1147
R.+A. YOSPUR
883-1155
R. SMUCKER
635-220
A.+S. SCHNEICHER
358-768
982-249
M.A. DOREA
953-624
G.+M. CHEGIN
701-1462
686-248
24
593-401
G.J.+H.M. CHEGIN
5.05Ac
J.+P. CUNNINGHAM-REID
838-332
E.+E. HOFFMAN
635-1028
732-1081
3.83Ac
E.S. ADAMS
876-116
M.+K.M. MIHALIC
756-994
Vol. 11 Pg. 81
COUNTRY MANOR SUB.
M.+K.M. MIHALIC
857-1630
M.+L. ANNABONDO
766-36
D.K. KOEHLER
824-1012
D.D. KOEHLER
665-1801
J.+S. SPISNIK + B.J. SPISNIK
701-1161
P.J.+J.M. HALL
1047-1137
S.+L. MARTINEVIC
762-346
T. NORRIS
735-63
R.P.+E.W. CORNEVUS
883-302
S.E. WARON + L.M. WARON
756-13
944-137
3.005 Ac.
5.130 Ac.
8.200Ac.
4.13Ac
J.+S. ANTONACCI
794-675
3.602Ac.
3.38Ac.
2.64Ac.
2.64Ac.
3.21Ac.
2.94Ac.
3.02Ac.
4.44Ac.
3.67Ac.
4.57Ac.
3.57Ac.
2.5Ac.
3.82Ac.
4.5Ac.
2.53Ac.
3.65Ac.
2.5Ac.
2.52Ac.
2.5Ac.
2.5Ac.
2.39Ac.
2.95Ac.
3.96Ac.
4.67Ac.
4.13Ac.
9.72Ac.
10.97Ac.
20.72 Ac.
3.07Ac.
5.00Ac.
3.85Ac.
3.46Ac.
3.38Ac.
3.87Ac.
3.00 Ac
5.05Ac
526Ac
50 Ac.
1.65Ac.
4.5Ac
4.401 Ac
4.100 Ac
76.26 Ac
39.30 A
35.26 AC
5.505Ac
45.20 AC.
6.44 A
1.66A
1.67A
1.672A
1.670 Ac
1.670A
1.836 Ac
1.636 Ac
1.503Ac
2.18A
1.67A
0.76 Ac (CORNMAN) by LAURIE PETERS
G.J. DUDASH
1004-279
10 AC
REA Hope
312-112
924-936
K. BATTISTA
10 AC
2523.70'
18.213Ac
911-609
J.L. + N.M. BROWNING
1463.93'
911-598
17.787AC
CC BROWNING
2522.20'
C. OSTRANDER
1063-22
5.03Ac.
1169-255
21-083500
772-714
1023-450
M.L. RAY
829-898
25
1169-252
71.31Ac.
552-1129
G.D. SR. & D.F. LANCASTER, TRUSTEES
677-27
1032-720
40.6.75
L.&B. Brown
W.C. & J. Malcolm
SCALE 1" = 200'
MUNSON TWP.

√ Indicates survey on file with tax map dept.

* Inadequate description

JAN 1, 1999
RELATIVE REPRESENTATION

A	B	C	D
E	F	G	H
I	J	K	
M	N	O	P

TRACT AUBURN

TRACT THREE

LAKE ROAD

N

MUNSON TOWNSHIP

SCALE: 1" = 300'

JANUARY 1, 1999
RELATIVE REPRESENTATION

* Inadequate description

√ INDICATES SURVEY ON FILE WITH TAX MAP DEPT.

A	B	C	D
E	F	G	H
I	J	K	L
M	N	O	P

TRACT THREE

TRACT TWO

GREENBRIER SUB. Vol. 11 - Pg. 54

BEAN ROAD

STANFIELD DR.

TREADWAY DR.

FRAZIER DR.

MANOR DR.

BRADFORD DRIVE

COUNTRY HERITAGE WAY

NANTUCKET DR. Vol. 10 Pg. 110

HEAD OF THE MEADOW VOL 10 Pg 191-193

WOODS HOLE

CROWS HOLLOW

CAPTAINS WALK

NOTTINGHAM CT.

RAVENNA

HOSPITAL DRIVE (JOURNAL 265)

RAVENWOOD DRIVE 60' VOL. 15 Pg. 53

MERRITT ROAD 60'

JOSEPH BOLEK SURVEY

BASS LAKE ROAD

DON TOWNSHIP

CLARIDON TWP MAP I

SEE MAP L

SEE MAP N

SEE NEW GIS

SEE CLARIDON TWP MAP I

Domenic Nero Construction Co. Inc 509-506 95 Ac

469-952 5A. Geauga Co Bd of Commissioners

Geauga Park District 1086-515 15.0310 A.

C & E. CHALOUPKA 282-5 27.41 Ac. 282-7

842-287 J. & J. SANDERS

R & L. HARDEN 838-625 5.67 Ac.

C O NILES 742-874; 84-802 5.00 A.C.

W.R. KESSLER & B.J. MEYERS 1101-25 5.0Ac.

R & M. Bears 2.91 Ac 649-594

R & B. BASLER JR. 1.82 Ac 551-264

D.M. & E. BUEHNER 734-1173 1.65 Ac

W. & S. MAGYAR 1.65A 508-249

SM. BALDWIN 1.65Ac 1086-1

GENE L. HARMON CO. 467-201 234,298

I.R. CHASE 729-170 2.12 Ac.

P. LITIK 703-304 2.04 Ac.

T.D. HAWKINS 983-685

T.R. & M.R. CHRISTIAN 675-61 3.03A. 2.95A.

A. & L. HANSEN 542-309

H. & E.M. MESAROCHIK 254-227 260-207 1010-754 2.95

E & M. KADLA 550-412 2.95A.

D.E. & S.L. GENSKE, JR. 944-852 2.95 A

E.S. & L.H. VRABEL 727-189, 19 2.95 Ac

D.W. & K.A. HILL 1040-777 1043-319 2.95 A

T.G. & K.E. SCHINNESS 1108-116 2.95 Ac.

E.S. CARLSON JR. 900-384 3Ac.

J.C. & G.M. HALL 1024-402 2.829Ac

J. TEICHMAN 28 Ac. 794-1237 682-678

TOTAL ACREAGE (36.25 TAX DUPLICATE)

558-626 *910-1217 *930-223

900-532 W.C. HERRINGTON *L.L. HERRINGTON 558-626

(S.S. on 1/3 W + L.L. Herrington-708-371)

W. & L.L. HERRINGTON 330 304-138 3.3 Ac 435.6'

W. & L.L. HERRINGTON 708-371/55 239-17 900-532 *910-1219 *972-335

55 Ac. 51.7Ac 708-371

J. & F. Nemeth 712-1178 21.358Ac

D.L. HABE 705-1116 705-1117 970-1312 14.070Ac 18.743 Ac

C.T. & J.G. KNIGHT 1022-1280 5.03Ac.

R. & L. RICKELMAN 1042-701

W. & S. PATTI 853-659 1.50A

425-974 L. & F. Brosovich

32.80 Ac.

W.R. & K.P. GOOSLIN, JR. 764-359 1.55Ac

R.W. & P.J. WOLFE 589-67 1.55Ac

556-1149 1.64 J.S. & D.L. MARK

596 963 E. & P. LIBCHTY

537-76 R.C. & N.A. SMITH 1.98 Ac

552-689 574-890 F.S.M. SAMIDE 1.91A

508-102 B. & P. Ward

C.M. & W.B. FIEDLER 730-127 2.22 Ac

H.S. Bahnsen 621-905 1.94 Ac

C.S. & K.D. DAVIS 1140-892 1.55Ac

N.A. Jr. & S.S. REBIE 756-1111 1.70 Ac

552-1177 1.65 Ac HAUBTER ENTERPRISES

532-1159 D.M. & ONDREJKA 1.65 Ac

D.R. & M.E. ONDREJKA 682-569 1.65A.

H.S. Bahnsen 621-905 1.94 Ac

J.E. HEDRICK 825-980 1.66 Ac

K.W. STANLEY 1.55 Ac 785-462

W.J.S. RIVERA 776-1192 1.55 Ac

S.R. & M.A. HUGHES 1201-165 1.55 Ac

C. & S. KOVARIK 576-1416 1.55 Ac

1086-952 1.66 Ac R.B. BURTNWICK 963-672

GREATER CLEVELAND FIRST ENTERPRISE

559-554 1.62 Ac R & D. Bartlett

538-824 623-880 1.62 Ac W.M. & P. Nelan

D. & K. FRANKLIN 791-591 1.62 Ac

A. MOLNAR 211-83 874-1166 1.62 Ac

C. & D. SMITH 189 Ac 8th-12.13 1.62 Ac

C. & D. SMITH 189 Ac 653-1115 1.62 Ac

D.J. Bancheck 189 Ac

A. & C. BERNOT 757-162 1.62 Ac

D. & R. ARMFELT 558-500 1.62 Ac 1.89 Ac

L.S. MURRAY 532-336 1.62 Ac 137

J. & D. KINCAID 686-595 1.62 Ac

A.M. CONE 1046-1350 502-193 1.90 Ac

M. & A. HAINES 780-1213 1.62 Ac

V. & L. BOROVIC 623-50

H.R. DAVISSON 1.62 Ac

T.F. & E. BUSTARDO 731-548 1.62 Ac

D.A. & R.A. MASSARO 731-546 1.62 Ac

D.A. KOVACS 623-44 1.55 Ac

G. & S. ROSE 647-359 1.94 Ac

M.J. & P.L. LASWELL 860-1060 6.67 Ac.

D. JURGENS 2.59 Ac. 795-1200 1 Ac.

C.A. & W. McMASTER 718-859 1 Ac.

M. & R. GREGRICH 576-402 734-104 1.59Ac

R.L. & A.P. CHEPELUS 1106-1108 1.5Ac

C. & D. 731-503 505-637 1.69Ac

R. JERRY RAY 587-338 1.60 Ac

Now ac 635-1211 635-879

W.C. BUEHNER 1.5Ac. 621-86 W. & K. BUEHNER 1.50 Ac. Vol. 141

558-170 1.5Ac.

W.C. BUEHNER 961-76 558-126 213-548

802-153 * 050 Ac. 562-404 1.50 Ac. G.& E. Badovick

3.363 Ac. G.E. BADOVICK 802-153

3.3635 Ac. 802-151 W.C. & K.M. BUEHNER

G.L. & J.W. GANNON, TRUSTEE 867-316 867-318 1033-472*

7.56 Ac.

S.T. MALOVICH 730-104 & 0.79A S. MALOVIC M. GUM 4 Ac.

526-958 4 Ac.

J.L. & J.M. SZUSZKIEWICZ 867-310 1046-899 4 Ac.

734-723 J.& E. SZUSZKIEWICZ 229-74, 103 2.87 Ac

G.L. & K.M. BUEHNER 7.8496 Ac. 812-787

G.L. & E.R. BADOVICK 7.414 Ac. 812-785

M.J.M. PAPP 761-993 1.55A.

S. KRUKOWSKI 911-1291 969-496 1.55A.

B.L. DANNIN 852-117 1.62A.

R.M. DECIPEDA 729-902 1.62 Ac

M.J. & P.L. LASWELL 860-1060 6.67 Ac.

M. & R. GREGRICH 576-402 734-104 1.76Ac

R.L. & A.P. CHEPELUS 1106-1108 1.5Ac

C. & D. 731-503 505-637 1.69Ac

R. JERRY RAY 587-338 1.60 Ac

Now ac 635-1211 635-879

M.D.L. DRAV 1015-342 3.76 A.

W.E. & M.L. GULLO 1013-479 3.74A.

R.P. & C.E. STEBNICKI 556-703 3.74 Ac.

P.J. & M. SMITH 556-160; 886-703 3.793 Ac.

G.K. & E.M. HOENING MAN 3.723 Ac.

G. & J. Kidd 671-853 3.73 Ac.

E. & M. Kavcik 464-405

T.R. RAY 1053-159 3.7A Ac.

J.R. RAY 470-587 587-100 865-255 1.76A

M.L. & M.L. GULLO 556-703 3.74 Ac.

R.P. & C.E. STEBNICKI 556-703 3.74 Ac.

P.J. & M. SMITH 556-160; 886-703 3.793 Ac.

G.K. & E.M. HOENING MAN 3.723 Ac.

G. & J. Kidd 671-853 3.73 Ac.

E. & M. Kavcik 464-405

T.R. RAY 1053-159 3.7A Ac.

M.D.L. DRAV 1015-342 3.76A.

W.E. & M.L. GULLO 1013-479 3.74A.

R.P. & C.E. STEBNICKI 556-703 3.74 Ac.

P.J. & M. SMITH 556-160; 886-703 3.793 Ac.

G.K. & E.M. HOENING MAN 3.723 Ac.

G. & J. Kidd 671-853 3.73 Ac.

E. & M. Kavcik 464-405

T.R. RAY 1053-159 3.7A Ac.

M. GLANZER, TRUSTEE 699-791 2.79 Ac. 11

O.W. GLANZER 1165-284 21-176744 2.66Ac 18

R. & M. MINTIE 575-956 1.55Ac.

R-A SOSS 804-1971 1.66 Ac

M.M. PAPP 599-39 L. & K.L. BARON 1.62 Ac

D.A. & R.A. MASSARO 587-217 1.55A

D.A. KOVACS 623-44 1.55 Ac

G. & S. ROSE 647-359 1.94 Ac

M.J. & P.L. LASWELL 860-1060 6.67 Ac.

D. JURGENS 2.59 Ac. 795-1200 1 Ac.

C.A. & W. McMASTER 718-859 1 Ac.

M. & R. GREGRICH 576-402 734-104 1.76Ac

R.L. & A.P. CHEPELUS 1106-1108 1.5Ac

C. & D. 731-503 505-637 1.69Ac

R. JERRY RAY 587-338 1.60 Ac

Now ac 635-1211 635-879

M.D.L. DRAV 1015-342 3.76A.

W.E. & M.L. GULLO 1013-479 3.74A.

R.P. & C.E. STEBNICKI 556-703 3.74 Ac.

P.J. & M. SMITH 556-160; 886-703 3.793 Ac.

G.K. & E.M. HOENING MAN 3.723 Ac.

G. & J. Kidd 671-853 3.73 Ac.

E. & M. Kavcik 464-405

T.R. RAY 1053-159 3.7A Ac.

WOODIEBROOK ROAD
WOODIEBROOK ROAD
44 M 1.284 A
43 M 1.129 A
42 M 1.046 A
41 M 1.046 A
40 M 1.046 Ac. E.H. SCHULTE 258-601
39 M 1.120 A
44 M 1.284 A Lit P. Chapman 309-574
702-1134
L. & C. CHAPMAN
D & V. Tincher 495-44
SUBDIVISION "M"
CHARDON UNITED METHODIST CHURCH
38 M 1.530 A
943-1299
798-823
PROPOSED ROAD
37 M 1.299 A R.J. & V.S. MORMILE 958-145
36 M 1.463 A
35 M
E. & L. Sokol 312-182 609-570
MARILYN KREKUL 194-222
J.G. & L.M. Kuval 90 # 927
D. Malko 541-721 661-607
27 M
26 M
25 M
24 M
23 M
22 M
562-197 983-434
D.K. BOND
J. & H. ROESSLER 378-182
591-208
C. BONLEY
P.L.E.G.S. STANOS 733-305
L. Morgan 478-775 486-238
WILSON MILLS ROAD
ORCHARD ROAD
28 M
29 M 1.14 Ac.
30 M 962-732 Rec. Kopf
31 M 783-352
32 M 1.220 Ac. SUBDIVISION
33 M
M. & D. Ludwig 731-1185 326-146
838-503 A. Carlson
M.A. PITTS
H.F. & D. Roethel 804-208
1102 A 1158-926
D. & M. Blanko 1092-1135
18 M 1.616 AC
17 M 1.324 AC
16 M 1.213 AC
15 M 1.587 AC
60'
ROAD
30'
ROAD
45'
ROAD
50'
VACATED 21-01/120
VACATED
VOL 21-120
PARCEL 46A
PARKWAY
PARKSIDE ROAD
PARKSIDE
EDGEWOOD ROAD
EDGEWOOD ROAD
ROCKSIDE ROAD
FOREST ROAD
LAKEVIEW
CHESTNUTDALE ROAD
S-E1
S1
S2
S-S
11-S
12-S
10-S
395.72
587-77 Bruce & C. Ann Fisher
394.98
R.F. + K.H. 911-259 1113-135 284.19
(Vol. 9 Pg 127)
WT & DM Gorman 927-411
M. & T. Roettger 578-696 731-224 865-372
537-1283-44 P. & S. MALONE
JT + W.B. CAITO 863-1065
T. & C.A. Mearns 855-1215
M.S. SHELTER H.A. BALLARD 1054-979 O. 1151-Pac. 1085-627 1124-694 Rel.
E. Hays 522-601
G.A. & D.L. ARMSTRONG 643-27
Dan SPEIDEL 998-165 1012-453
VACATED 2-7-95
D.M. & A. MOON 1121-902
E.H. PARKER 871-586
R.A. & L.L. MERING 916-447
R.A. & L.L. JORDANS 733-61
T. Wernig 668-1
G.M. & K.J. Hill 987-193
G.H. Surgoss 435-379 733-61
M.E. ANSBERY 1051-1137
J. Lawrence & A. Morocco 1060-718
D.M. MALONE 788-54
788-54
788-54

WILSON MILLS ROAD 60'

WILBERT ROAD 30'

CHESTNUTDALE ROAD 30'

MAPLEWOOD ROAD 30'

OVERLOOK ROAD 30'

BASSWOOD ROAD 30'

SPRINGWAY ROAD 30'

SYCAMORE ROAD 30'

BROOKSIDE ROAD 30'

PARK RESERVE

EDGEWOOD ROAD 46'

LAKEVIEW ROAD 30'

Vol 6-225 (M)

Sub. Oriole Plate Vol 9 Pg. 16

Cul de Sac

Indicates survey on file with the map dept.

* Inadequate description

JAN. 1, 1999
RELATIVE REPRESENTATION

0 100 200
SCALE IN FEET


MUNSON
BASS LAKE INVEST. SUBDIVISIONS
SUBLOTS 1-253 VOL. 1-P.40
SUBLOTS 256-284 1-P.42
SUBLOTS 158-162 2-P.3

ALL LOT NUMBERS FOLLOWED BY "J" = BASS LAKE COMM. INC., SUB. DIV. VOL. 6 - PG. 167

All Parcels Not Having Name Thereon Stand In Name Of Bass Lake Comm. Inc.

MAYFIELD GARDENS — Subdivision No 1 Vol. 3 pgs. 15 & 16 (Plats)

Note: All lots not named to BEST SAND CORP. are deeded to ~~BEST SAND CORP. 382-490~~ 709-697 Scale 1 inch = 100 feet

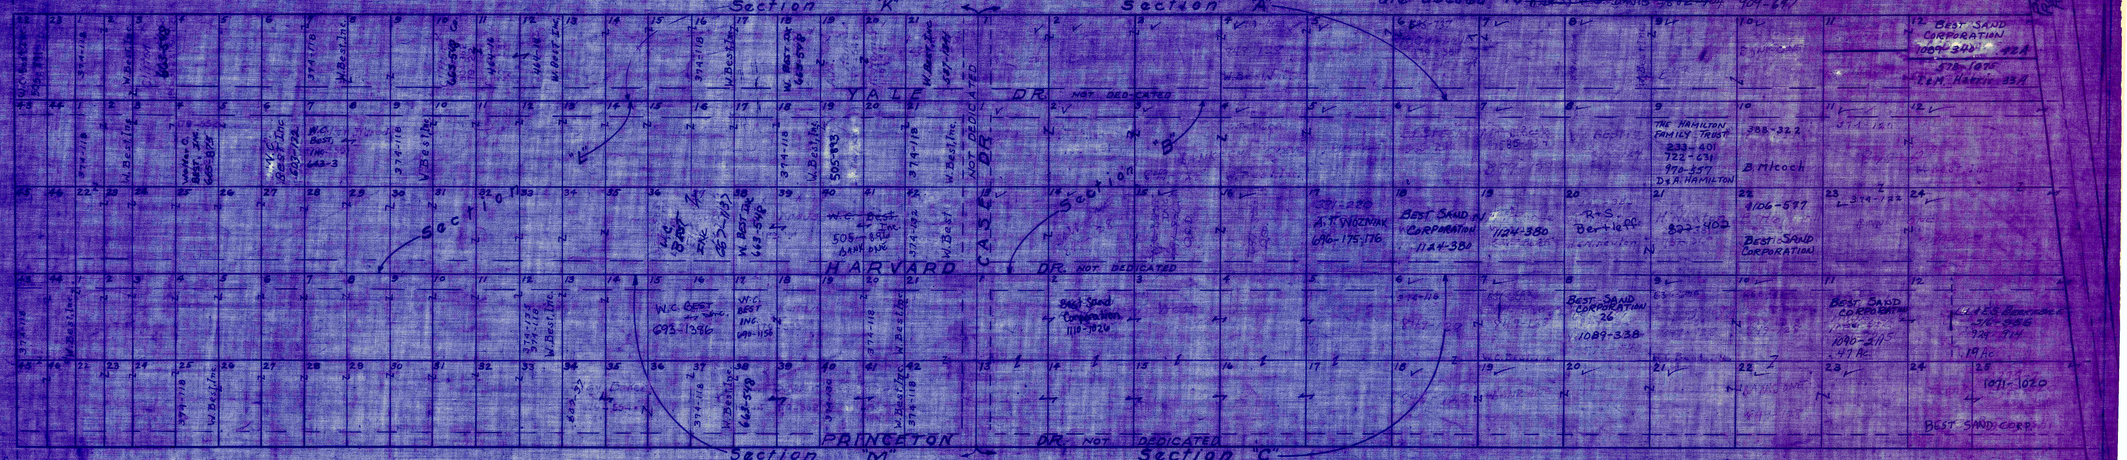

S. DAVIS & R. BEST now in BEST SAND CORPORATION 709-697

WALTER C. BEST INC.

SEC. K		SEC. L		SEC. M	
LOT	VOL. & PAGE	LOT	VOL. & PAGE	LOT	VOL. & PAGE
1	232 434	1	232 434	1	232 434
2	258 486	2	" "	2	" "
3	232 434	3	" "	3	" "
4	" "	4	" "	4	" "
5	" "	5	" "	5	" "
6	" "	6	" "	6	" "
7	" "	7	" "	7	" "
8	" "	8	" "	8	" "
9	" "	9	" "	9	" "
10	" "	10	" "	10	" "
11	" "	11	" "	11	" "
12	" "	12	" "	12	" "
13	" "	13	" "	13	" "
14	" "	14	" "	14	" "
15	" "	15	" "	15	" "
16	" "	16	" "	16	" "
17	" "	17	" "	17	" "
18	" "	18	" "	18	" "
19	" "	19	" "	19	" "
20	" "	20	" "	20	" "
21	" "	21	" "	21	" "
22	" "	22	" "	22	" "
23	" "	23	" "	23	" "
24	" "	24	" "	24	" "
25	" "	25	" "	25	" "
26	" "	26	" "	26	" "
27	" "	27	" "	27	" "
28	" "	28	" "	28	" "
29	" "	29	" "	29	" "
30	" "	30	" "	30	" "
31	" "	31	" "	31	" "
32	" "	32	" "	32	" "
33	" "	33	" "	33	" "
34	" "	34	" "	34	" "
35	" "	35	" "	35	" "
36	" "	36	" "	36	" "
37	" "	37	" "	37	" "
38	" "	38	" "	38	" "
39	" "	39	" "	39	" "
40	" "	40	" "	40	" "
41	" "	41	" "	41	" "
42	" "	42	" "	42	" "
43	" "	43	" "	43	" "
44	" "	44	" "	44	" "
45	" "	45	" "	45	" "
46	" "	46	" "	46	" "

WALTER C. BEST

SEC. K		SEC. L		SEC. M	
LOT	VOL. & PAGE	LOT	VOL. & PAGE	LOT	VOL. & PAGE
				1118	690 1156

WALTER C. BEST

SEC. A		SEC. B		SEC. C	
LOT	VOL. & PAGE	LOT	VOL. & PAGE	LOT	VOL. & PAGE
1	232 434	1	232 434	6	232 434
2	" "	2	" "	18	" "
3	" "	3	" "	19	" "
4	" "	4	" "	20	" "
5	" "	5	" "	21	" "
6	" "	6	" "	22	255 57
7	" "	7	" "	23	232 434
8	" "	8	" "		
9	" "	9	" "		
		16	" "		

WALTER C. BEST

SEC. A		SEC. B		SEC. C	
LOT	VOL. & PAGE	LOT	VOL. & PAGE	LOT	VOL. & PAGE
		11	232 443		
		12	" "		
		23	232 444		
		24	" "		

* Inadequate description

√ Indicates survey on FILE with tax map dept.

RELATIVE REPRESENTATION

JAN 1 1999

11-S

SUBDIVISION HAS BEEN VACATED — SEE MAP "G" FOR CURRENT OWNERS

BASS LAKE

BURLINGTON GROUP Inc

SUMMIT ROAD

HILLTOP ROAD

BASS LAKE ROAD

P.G. COOKE III
Parcel 1 = 46.449 Ac

N

BASS LAKE RESERVE
SUBDIVISION NUMBER 3
VOL. 2 – PG. 1
3

BASS LAKE

PARK RESERVE

PARK CHANNEL

PARK RESERVE

SUMMIT ROAD

SPRINGSIDE ROAD

VACATED

BEACHSIDE ROAD (VACATED)

TRACT NO. 1

TRACT LINE

TRACT NO. 2

SCALE 1" = 100'

N

Par. #30
THE BURLINGTON GROUP, INC.
795-513; 547
{inaccurate courtesy}

* Inadequate description

√ INDICATES SURVEY ON FILE WITH TAX MAP DEPT.

SEE MAP H

BURLINGTON GROUP INC PAR 30 795-513

BURLINGTON GROUP INC PAR 30 795-513

LOT 10

LOT 7 LINE

HILLTOP ROAD (VACATED)

BASS LAKE ROAD

CHARDON

TRACT LINE

Par. #54
The Burlington Group, Inc.
795-540; 552

THE BASS LAKE RESERVE CO'S SUBDIVISION NO. 2
AND
RESUBDIVISION OF SUBDIVISION NO. 1
VOL. 1 – PG. 64-5-67

JANUARY 1, 1998.
RELATIVE REPRESENTATION

11-T